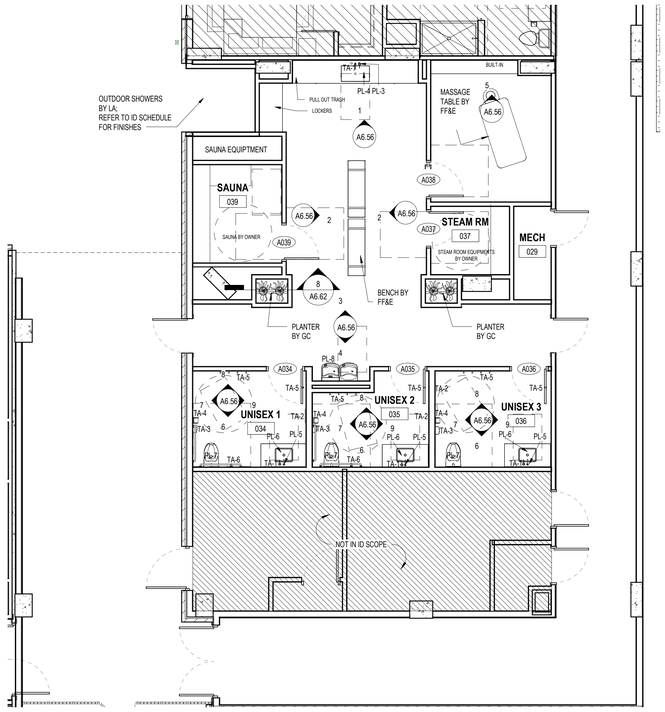

00 GROUND LEVEL ENLARGED POOL RESTROOMS 4

3/16" = 1'-0"

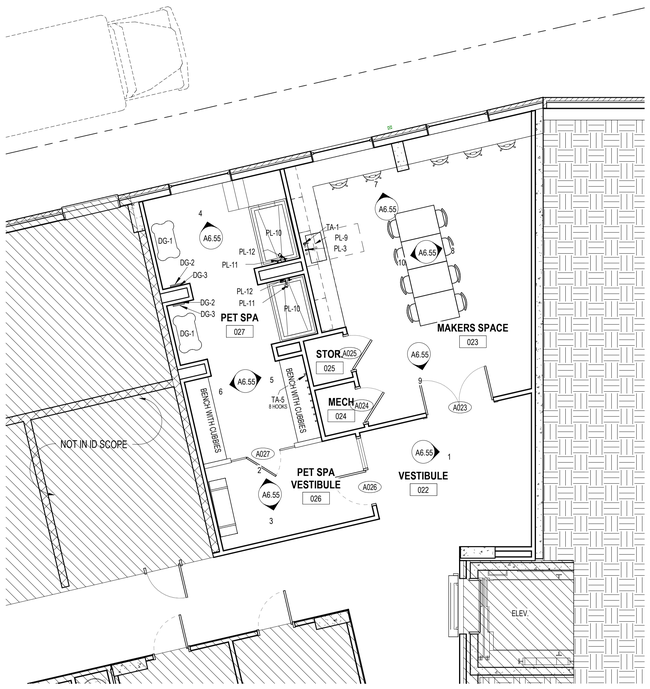

00 GROUND LEVEL ENLARGED AMENITY PET SPA & MAKER SPACE 2

3/16" = 1'-0"

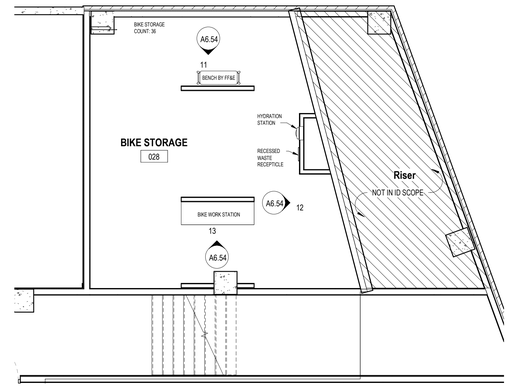

00 GROUND LEVEL ENLARGED BIKE ROOM 3

3/16" = 1'-0"

GROUND LEVEL ENLARGED AMENITY 1

3/16" = 1'-0"

JDAVIS
510 South Wilmington Street | Raleigh, NC 27601 | tel 919.835.1500
1218 Chestnut St., 7th Floor | Philadelphia, PA 19107

Singh Development
MORRISVILLE TOWN CENTER
MTC Multifamily
Morrisville, NC

		DATE
PROJECT:	21030	
ISSUE:		
	SCHEMATIC DESIGN	01-12-2024
	DESIGN DEVELOPMENT	04-15-2024
	HUD	08-30-2024
	FOR CONSTRUCTION	09-25-2024

REVISION	DESCRIPTION	DATE

CONTENT: LEVEL GROUND - ENLARGED AMENITY FLOOR PLAN

A6.10

9/25/2024 9:42:09 AM
Vyle-MGT\Users\Files\Current\Documents\Autodesk\My Projects\MTC_ID_v2003_v2022_central3555ff.rvt

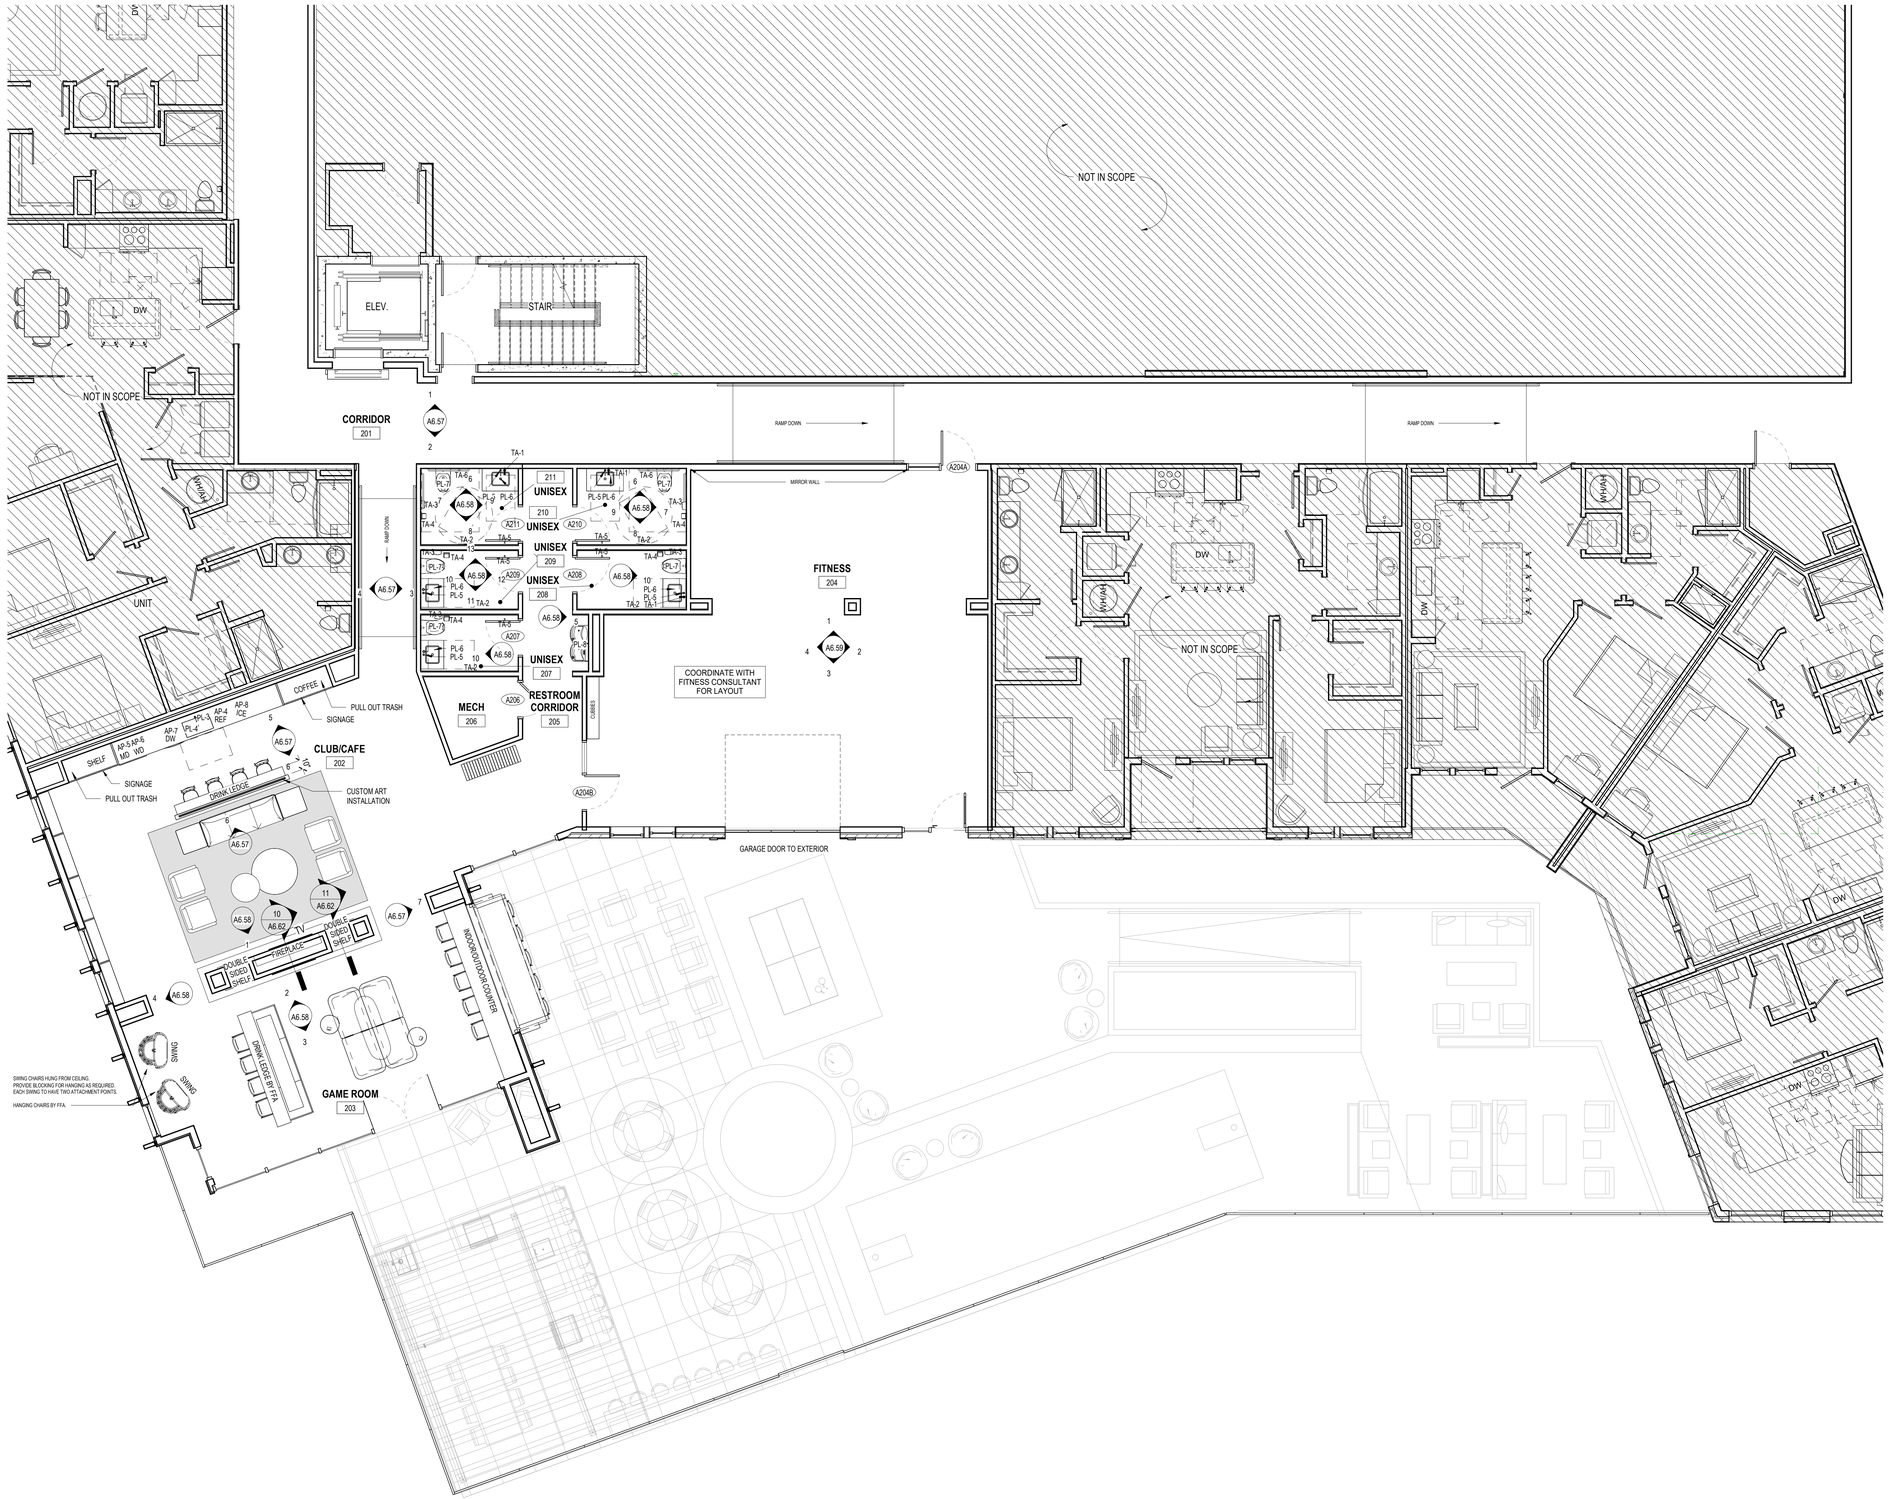

02 SECOND FLOOR ENLARGED AMENITY

3/16" = 1'-0"

1

JDAVIS
510 South Wilmington Street | Raleigh, NC 27601 | tel 919.835.1500
1218 Chestnut St., 7th Floor | Philadelphia, PA 19107

Singh Development

MORRISVILLE TOWN CENTER

MTC Multifamily

Morrisville, NC

LAURENT P. DE COMARMOND
REGISTERED ARCHITECT
09.24.2024
11659
NORTH CAROLINA
DURHAM, NC

JDAVIS ARCHITECTS, PC
REGISTERED ARCHITECTURAL COMPANY
51208
NORTH CAROLINA
RALEIGH, NC

		DATE
PROJECT:	21030	
ISSUE:		
	SCHEMATIC DESIGN	01-12-2024
	DESIGN DEVELOPMENT	04-15-2024
	HUD	08-30-2024
	FOR CONSTRUCTION	09-25-2024

REVISION	DESCRIPTION	DATE

CONTENT: LEVEL 2 - ENLARGED AMENITY FLOOR PLAN

A6.11

9/25/2024 9:52:24 AM
\\jds-fs01\Users\PeiPei\Desktop\Documents\Autodesk\My Projects\MTC_ID_CD03_r2022_central\SSSF.rvt

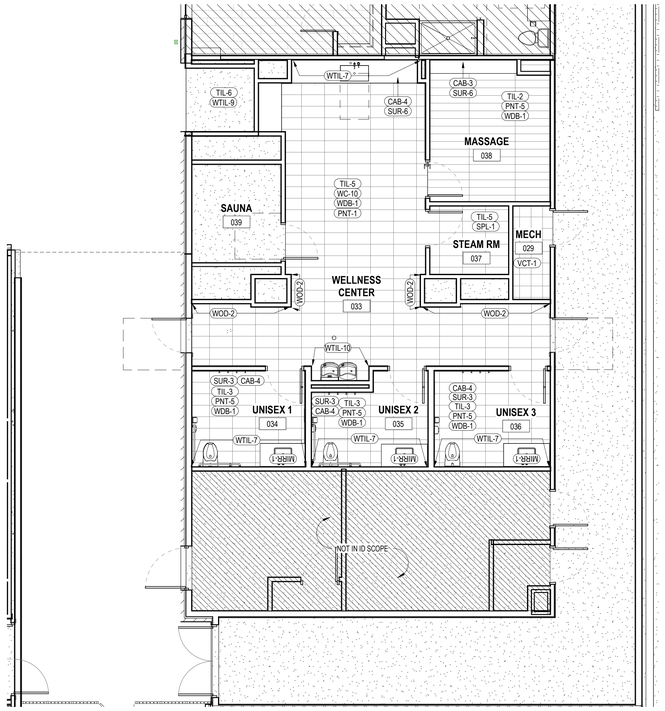

00 GROUND LEVEL ENLARGED POOL RESTROOMS FINISH PLAN 4

3/16" = 1'-0"

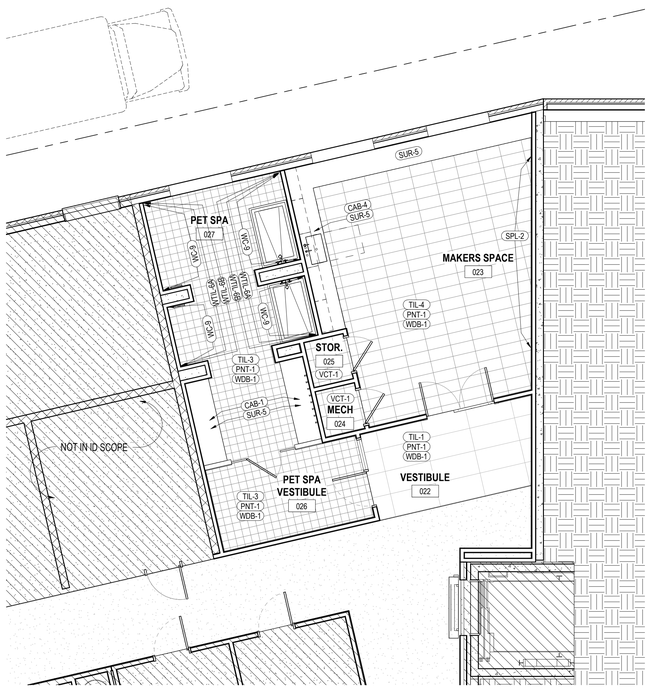

00 GROUND LEVEL ENLARGED AMENITY PET SPA & MAKER SPACE FINISH PLAN 2

3/16" = 1'-0"

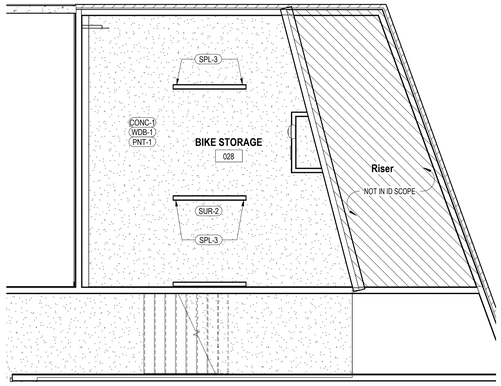

00 GROUND LEVEL ENLARGED BIKE ROOM FINISH PLAN 3

3/16" = 1'-0"

GROUND LEVEL ENLARGED AMENITY 1

3/16" = 1'-0"

JDAVIS
510 South Wilmington Street | Raleigh, NC 27601 | tel 919.835.1500
1218 Chestnut St., 7th Floor | Philadelphia, PA 19107

Singh Development

MORRISVILLE TOWN CENTER

MTC Multifamily

Morrisville, NC

LAURENT P. DE COMARMOND
REGISTERED ARCHITECT
09.24.2024
11659
NORTH CAROLINA
DURHAM, NC

JDAVIS ARCHITECTS, PC
REGISTERED ARCHITECTURAL COMPANY
51208
NORTH CAROLINA
RALEIGH, NC

PROJECT:	21030	DATE
ISSUE		
	SCHEMATIC DESIGN	01-12-2024
	DESIGN DEVELOPMENT	04-15-2024
	HUD	08-30-2024
	FOR CONSTRUCTION	09-25-2024

REVISION	DESCRIPTION	DATE

CONTENT: GROUND LEVEL - ENLARGED AMENITY FINISH PLAN

A6.20

9/26/2024 8:42:38 AM
\\jda-fs01\User\Phil\Parrish\Documents\Autodesk\Mt Projects\MTC_ID_CD03_r2022_central.rvt

02 SECOND FLOOR ENLARGED AMENITY FINISH PLAN
3/16" = 1'-0"

1

JDAVIS
510 South Wilmington Street | Raleigh, NC 27601 | tel 919.835.1500
1218 Chestnut St., 7th Floor | Philadelphia, PA 19107

Singh Development
MORRISVILLE TOWN CENTER
MTC Multifamily
Morrisville, NC

LAUREN P. DE COMARMOND
REGISTERED ARCHITECT
09.24.2024
11659
NORTH CAROLINA
DURHAM, NC

JDAVIS ARCHITECTS, PC
REGISTERED ARCHITECTURAL COMPANY
51208
NORTH CAROLINA
RALEIGH, NC

		DATE
PROJECT:	21030	
ISSUE:		
	SCHEMATIC DESIGN	01-12-2024
	DESIGN DEVELOPMENT	04-15-2024
	HUD	08-30-2024
	FOR CONSTRUCTION	09-25-2024

REVISION	DESCRIPTION	DATE

CONTENT: LEVEL 2 - ENLARGED AMENITY FINISH PLAN Copy 1

A6.21

9/25/2024 10:24:18 AM
Vpb-fs01\Users\Public\Revit\Documents\Autodesk\My Projects\MTC_ID_C003_r2022_sarah3SS8F.rvt

TYP. RESIDENTIAL CORRIDOR FINISH PLAN - PART A
1" = 10'-0"

1

JDAVIS
510 South Wilmington Street | Raleigh, NC 27601 | tel 919.835.1500
1218 Chestnut St., 7th Floor | Philadelphia, PA 19107

Singh Development

MORRISVILLE TOWN CENTER

MTC Multifamily
Morrisville, NC

LAURENT P. DE COMARMOND
REGISTERED ARCHITECT
09.24.2024
11659
NORTH CAROLINA
DURHAM, NC

JDAVIS ARCHITECTS, PC
REGISTERED ARCHITECTURAL COMPANY
51208
NORTH CAROLINA
RALEIGH, NC

		DATE
PROJECT:	21030	
ISSUE		
	SCHEMATIC DESIGN	01-12-2024
	DESIGN DEVELOPMENT	04-15-2024
	HUD	08-30-2024
	FOR CONSTRUCTION	09-25-2024

REVISION	DESCRIPTION	DATE

CONTENT: TYP. RESIDENTIAL CORRIDOR FINISH PLANS - PART A

A6.22

9/25/2024 9:53:36 AM I:\jds-MVT\UserFiles\Evanak\Documents\Autodesk\Mv Projects\MVTC_ID_CD03_v2022_cevak3536F.rvt

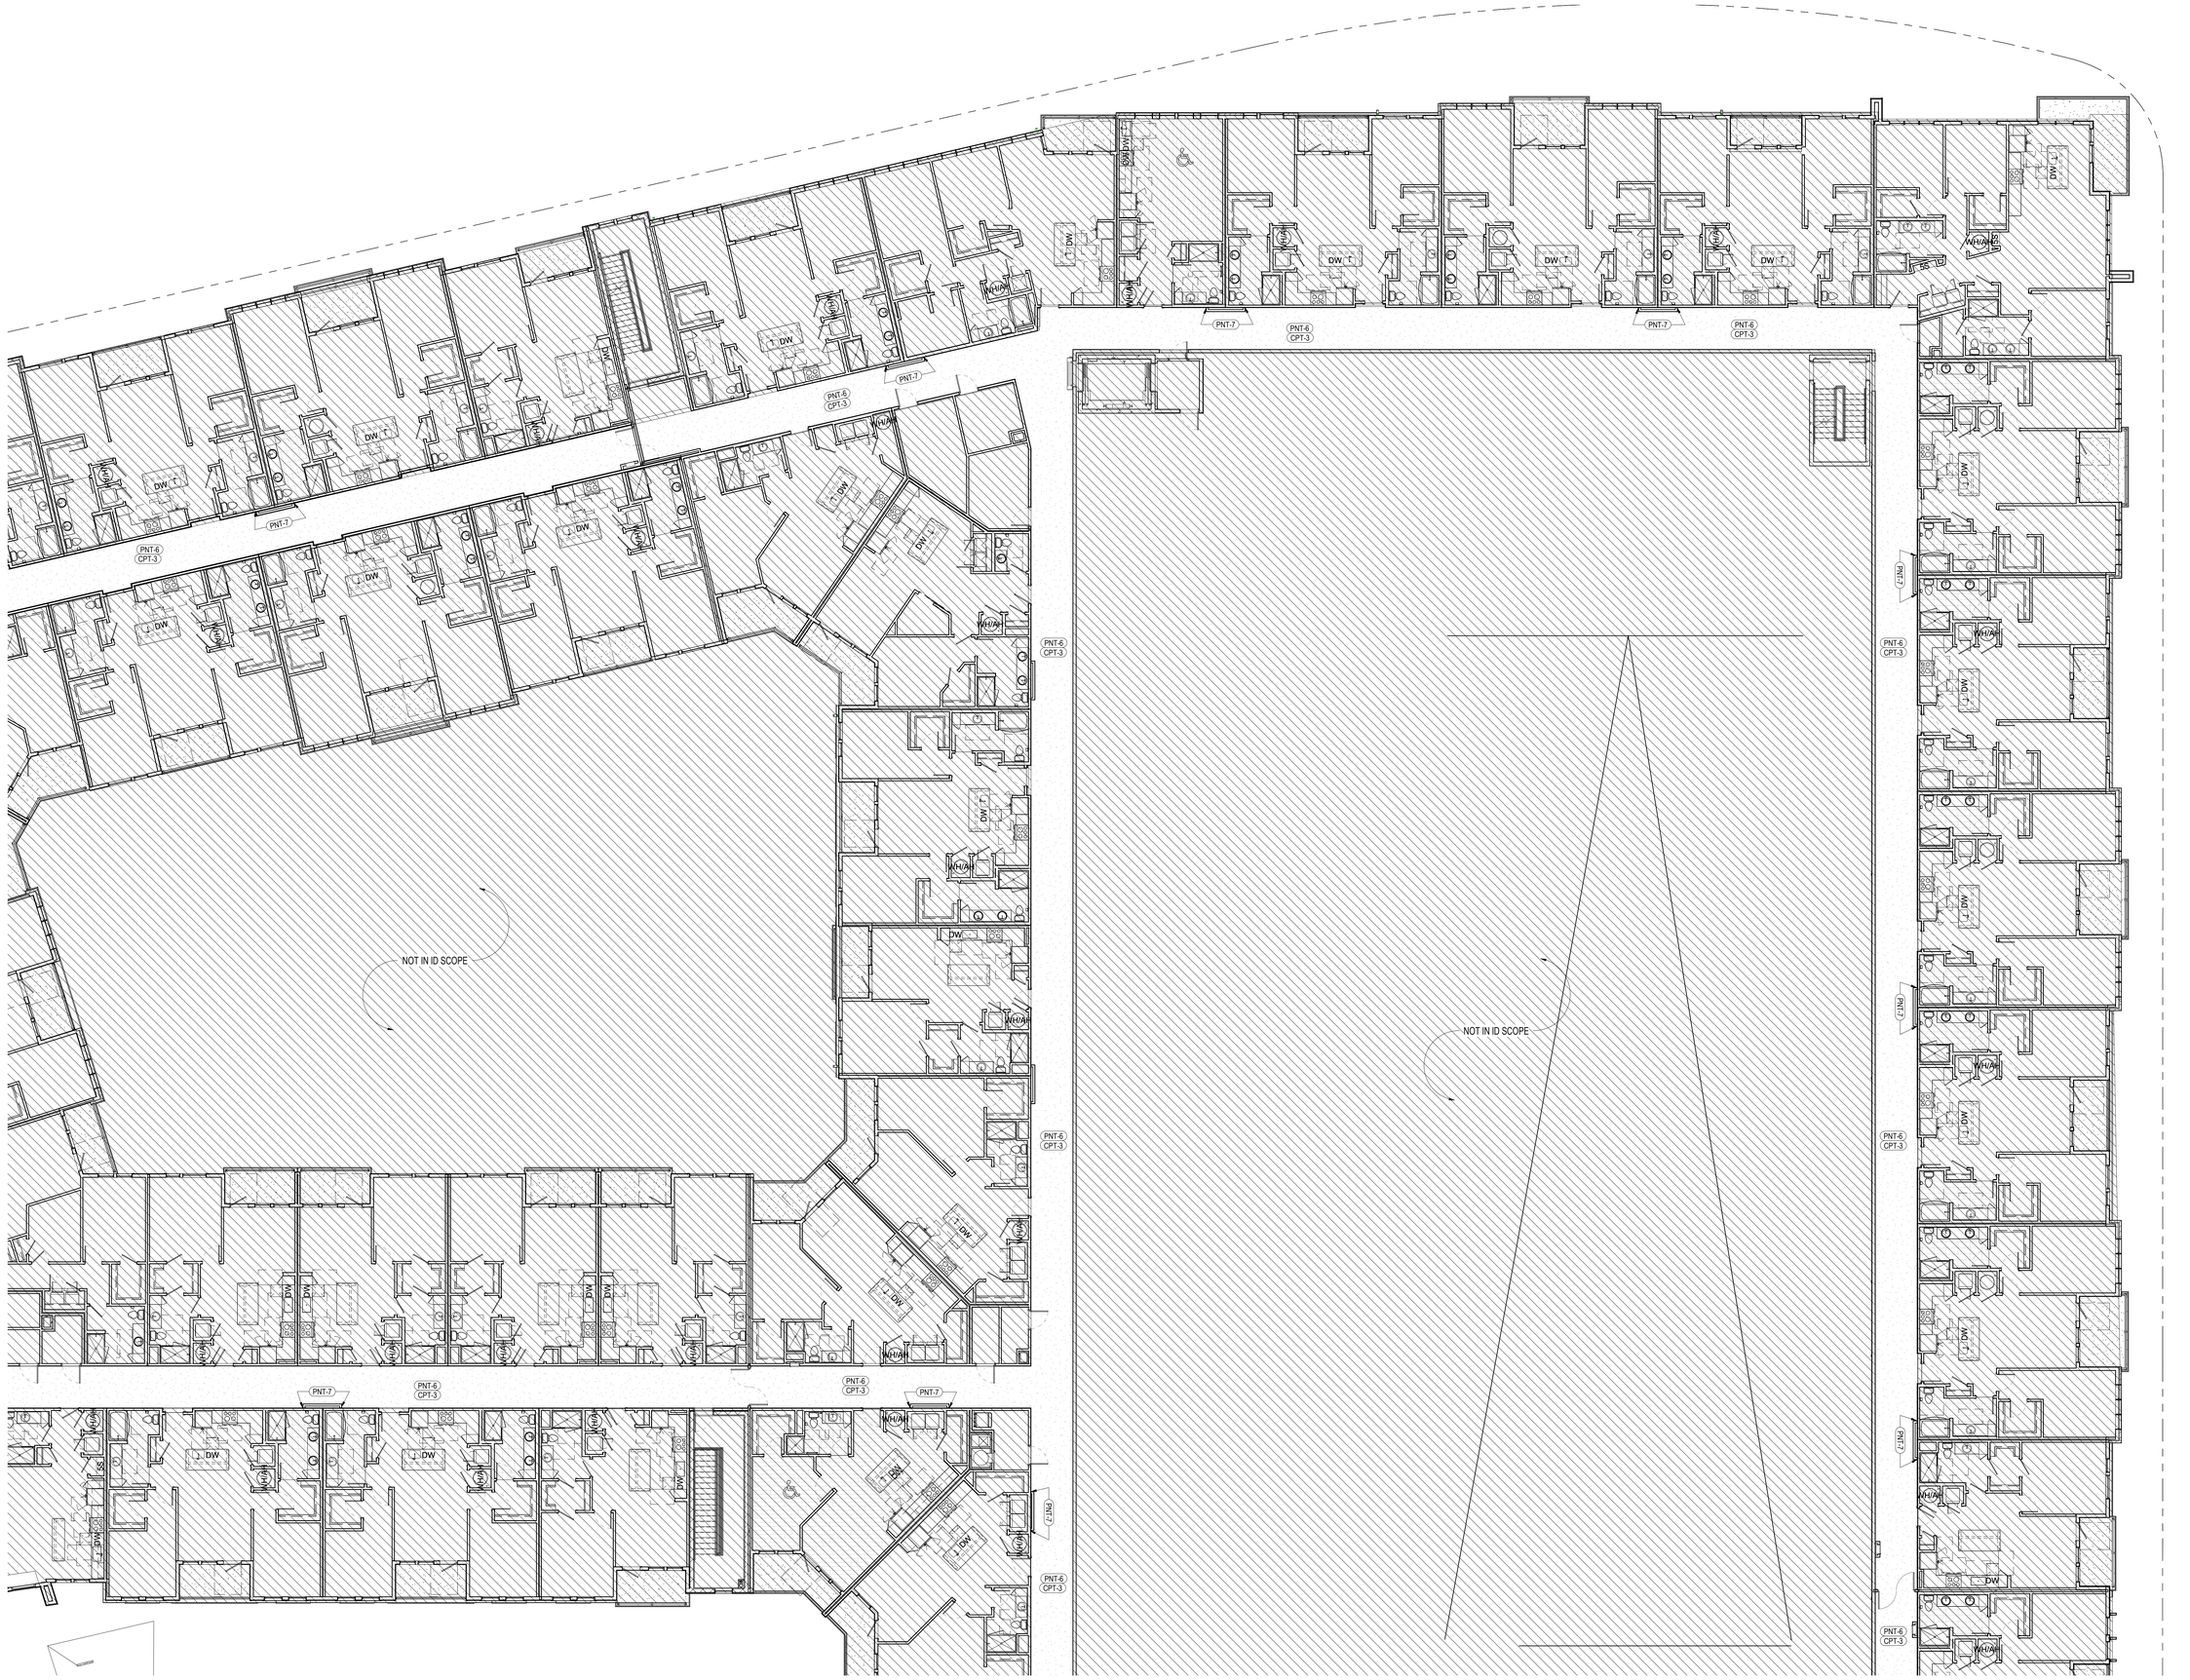

TYP. RESIDENTIAL CORRIDOR FINISH PLAN - PART B

1" = 10'-0"

1

JDAVIS
510 South Wilmington Street | Raleigh, NC 27601 | tel 919.835.1500
1218 Chestnut St., 7th Floor | Philadelphia, PA 19107

Singh Development

MORRISVILLE TOWN CENTER

MTC Multifamily

Morrisville, NC

LAUREN P. DE COMARMOND
REGISTERED ARCHITECT
09.24.2024
11659
NORTH CAROLINA
DURHAM, NC

JDAVIS ARCHITECTS, PC
REGISTERED ARCHITECTURAL COMPANY
51208
NORTH CAROLINA
RALEIGH, NC

		DATE
PROJECT:	21030	
ISSUE:		
	SCHEMATIC DESIGN	01-12-2024
	DESIGN DEVELOPMENT	04-15-2024
	HUD	08-30-2024
	FOR CONSTRUCTION	09-25-2024

REVISION	DESCRIPTION	DATE

CONTENT: TYP. RESIDENTIAL CORRIDOR FINISH PLANS - PART B

A6.23

9/25/2024 9:43:32 AM
Vpb-fs01\Users\Fwd\Current Documents\Autodesk\My Projects\MTC_ID_CD03_v2023_central55387.rvt

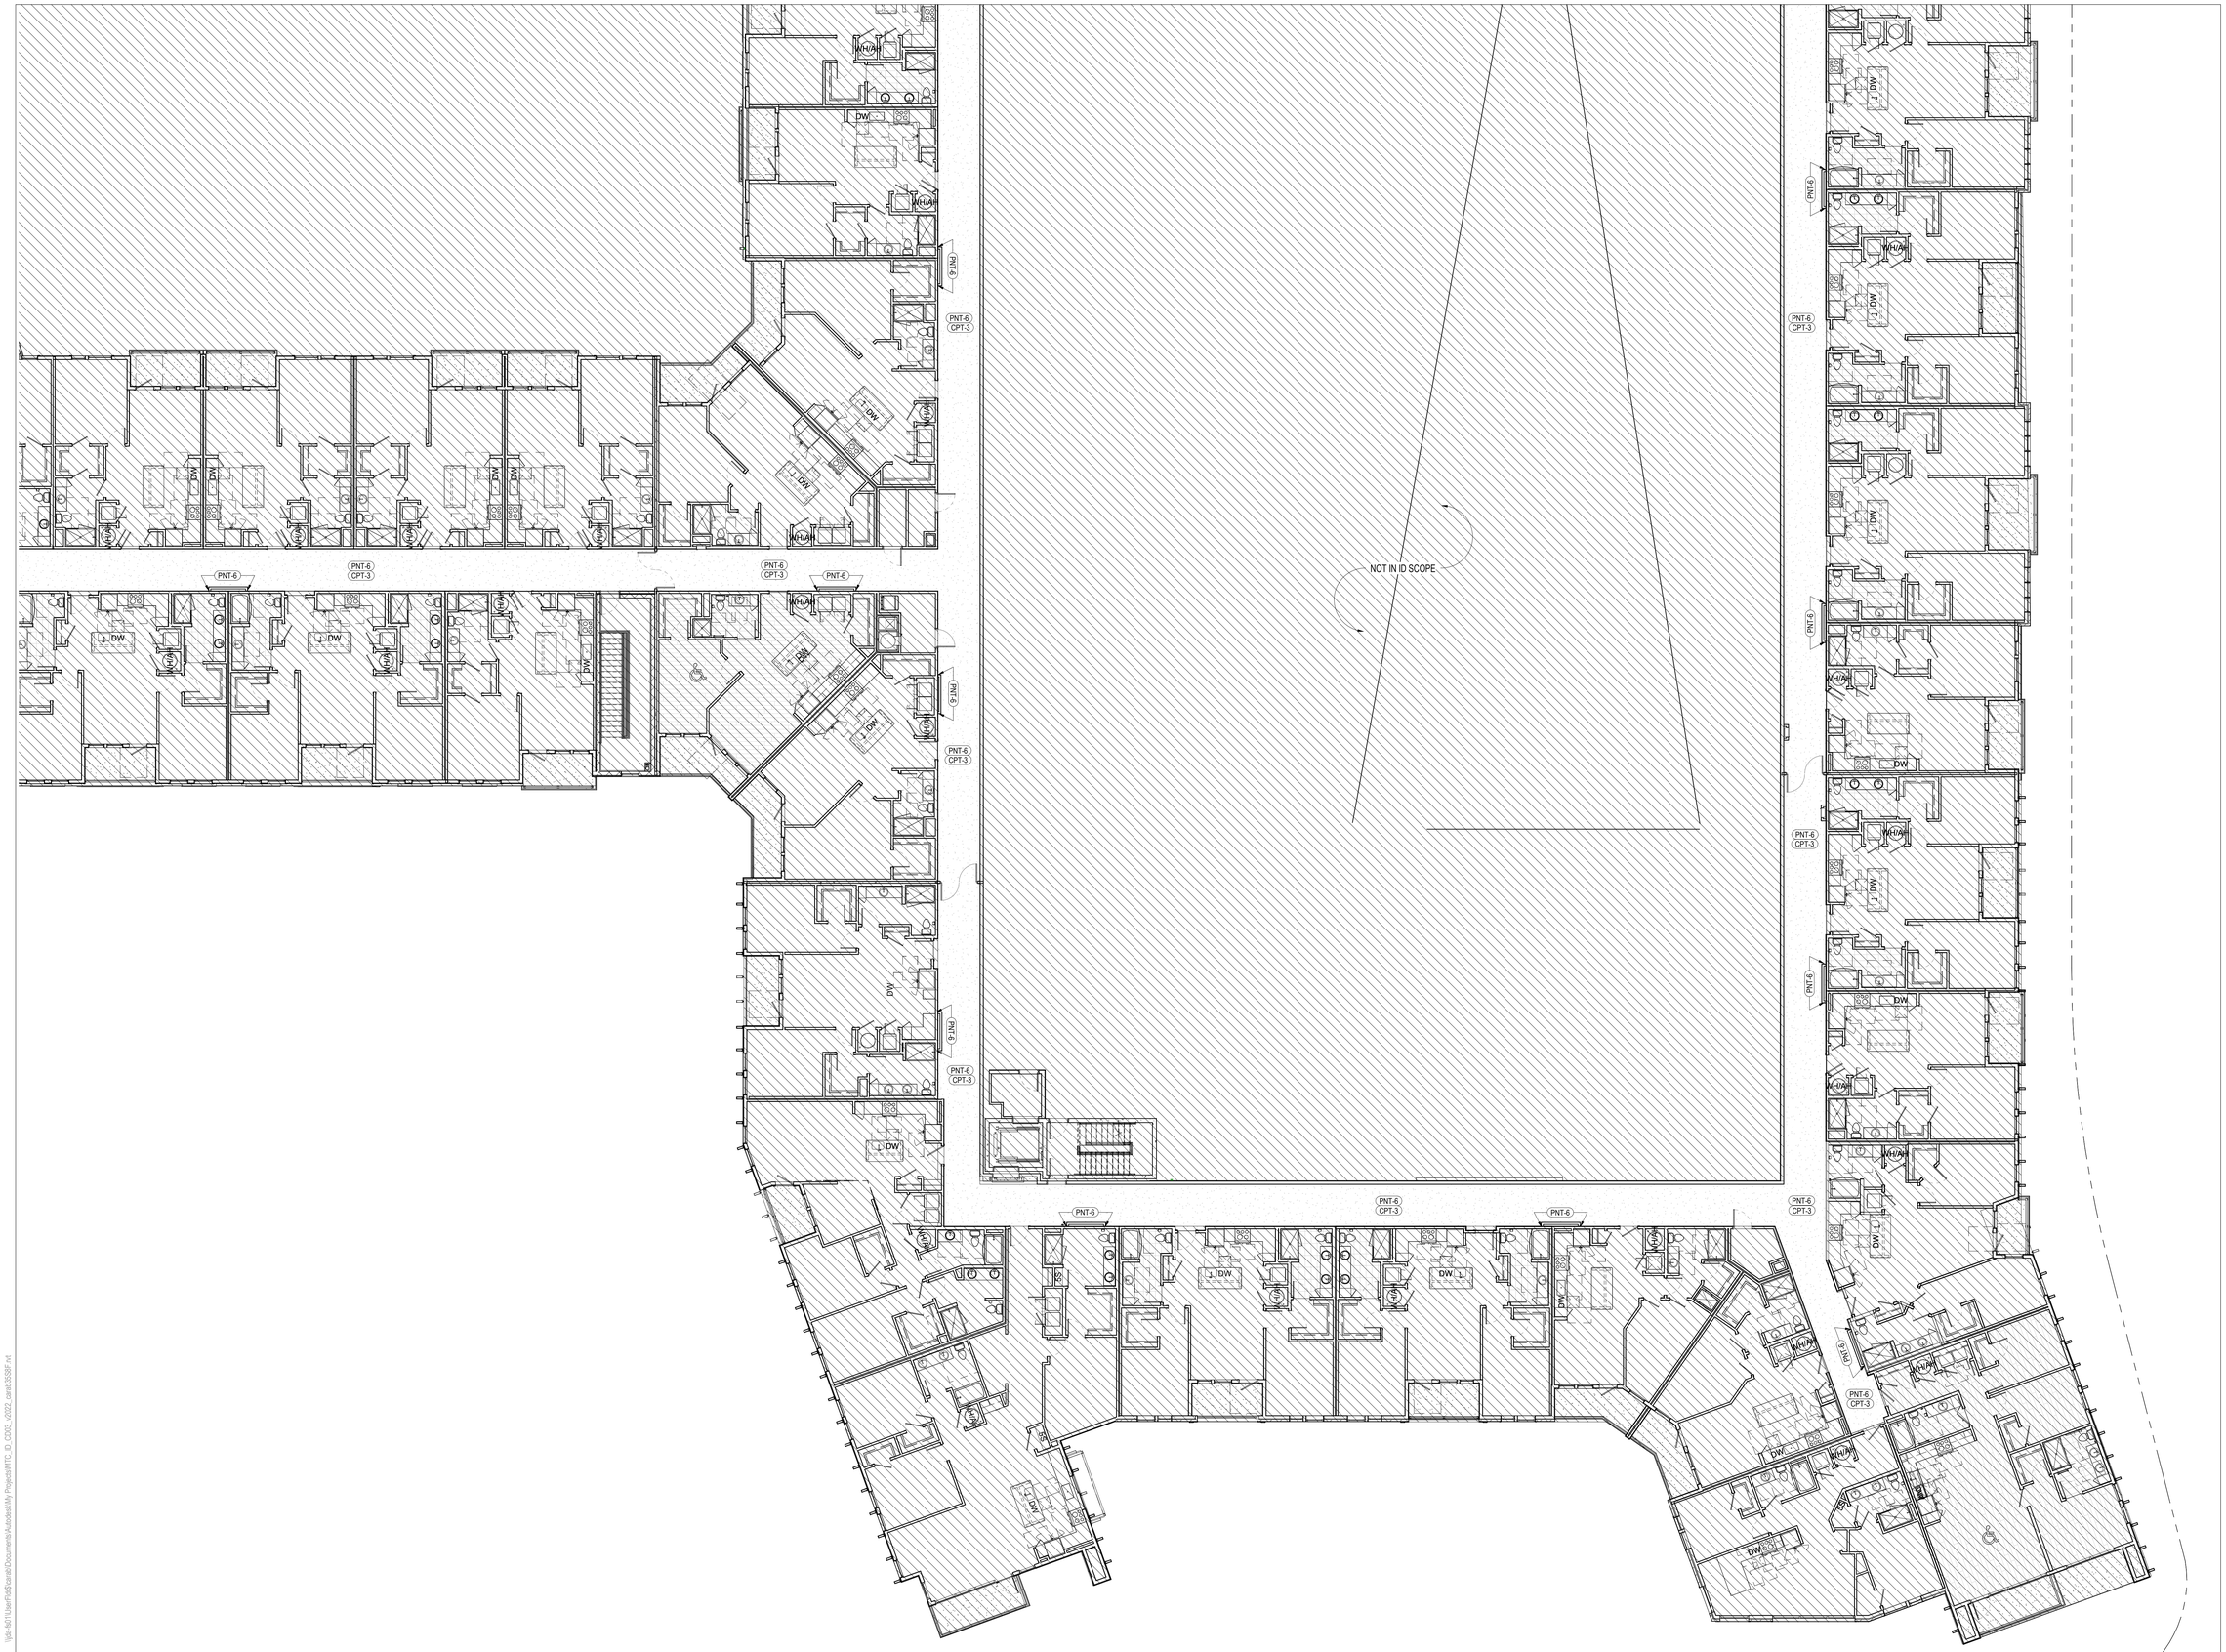

TYP. RESIDENTIAL CORRIDOR FINISH PLAN - PART C

1" = 10'-0"

1

JDAVIS
510 South Wilmington Street | Raleigh, NC 27601 | tel 919.835.1500
1218 Chestnut St., 7th Floor | Philadelphia, PA 19107

Singh Development

MORRISVILLE TOWN CENTER

MTC Multifamily
Morrisville, NC

LAURENT P. DE COMARMOND
REGISTERED ARCHITECT
09.24.2024
11659
NORTH CAROLINA
DURHAM, NC

JDAVIS ARCHITECTS, PC
REGISTERED ARCHITECTURAL COMPANY
51208
NORTH CAROLINA
RALEIGH, NC

		DATE
PROJECT:	21030	
ISSUE:		
	SCHEMATIC DESIGN	01-12-2024
	DESIGN DEVELOPMENT	04-15-2024
	HUD	08-30-2024
	FOR CONSTRUCTION	09-25-2024

REVISION	DESCRIPTION	DATE

CONTENT: TYP. RESIDENTIAL CORRIDOR FINISH PLANS - PART C

A6.24

9/25/2024 9:43:49 AM
\\jds-fs01\Users\PeiPi\Desktop\Documents\Autodesk\My Projects\MTC_ID_CD03_v2022_cen3cSSF.rvt

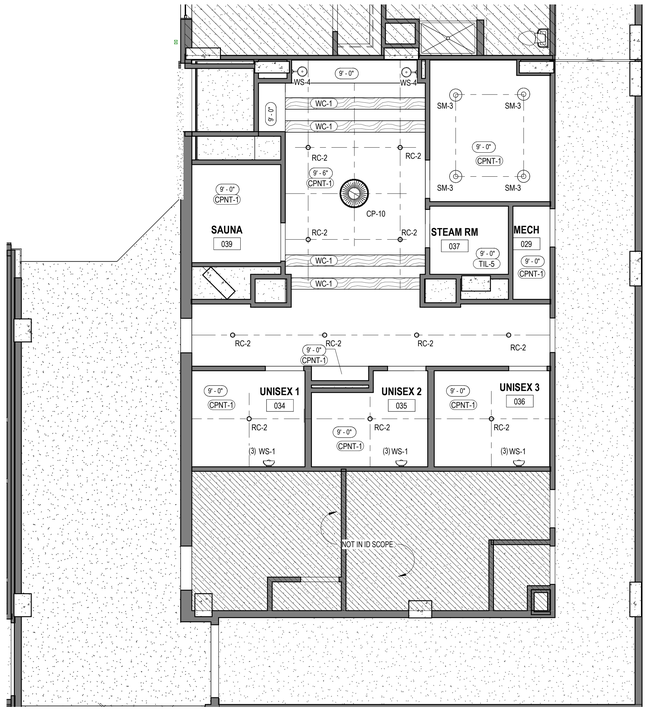

GROUND LEVEL ENLARGED AMENITY REFLECTED CEILING PLAN | 4

3/16" = 1'-0"

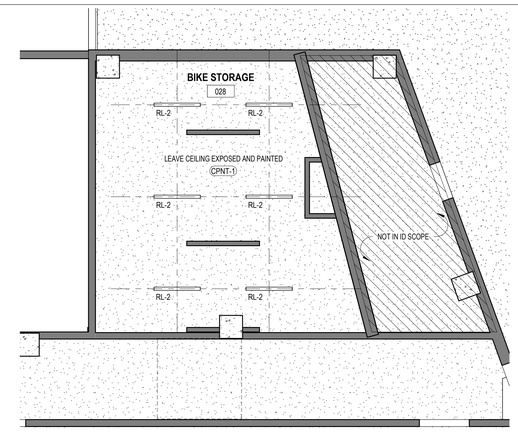

GROUND LEVEL ENLARGED BIKE ROOM REFLECTED CEILING PLAN | 3

3/16" = 1'-0"

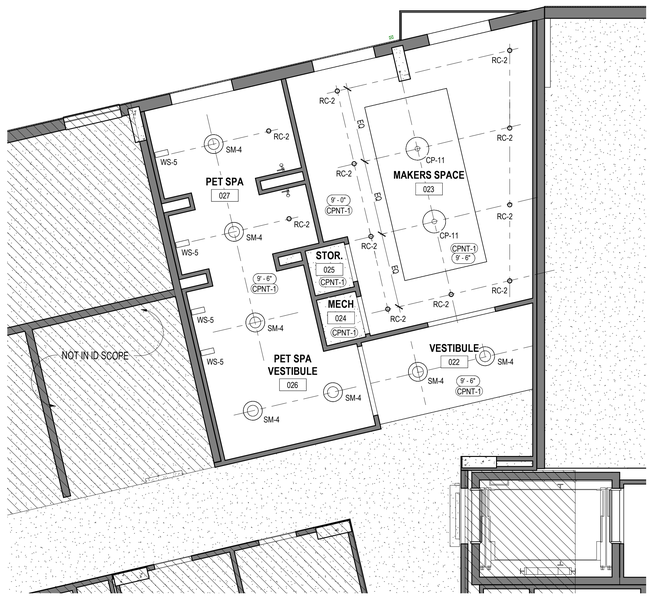

GROUND LEVEL ENLARGED AMENITY REFLECTED CEILING PLAN | 2

3/16" = 1'-0"

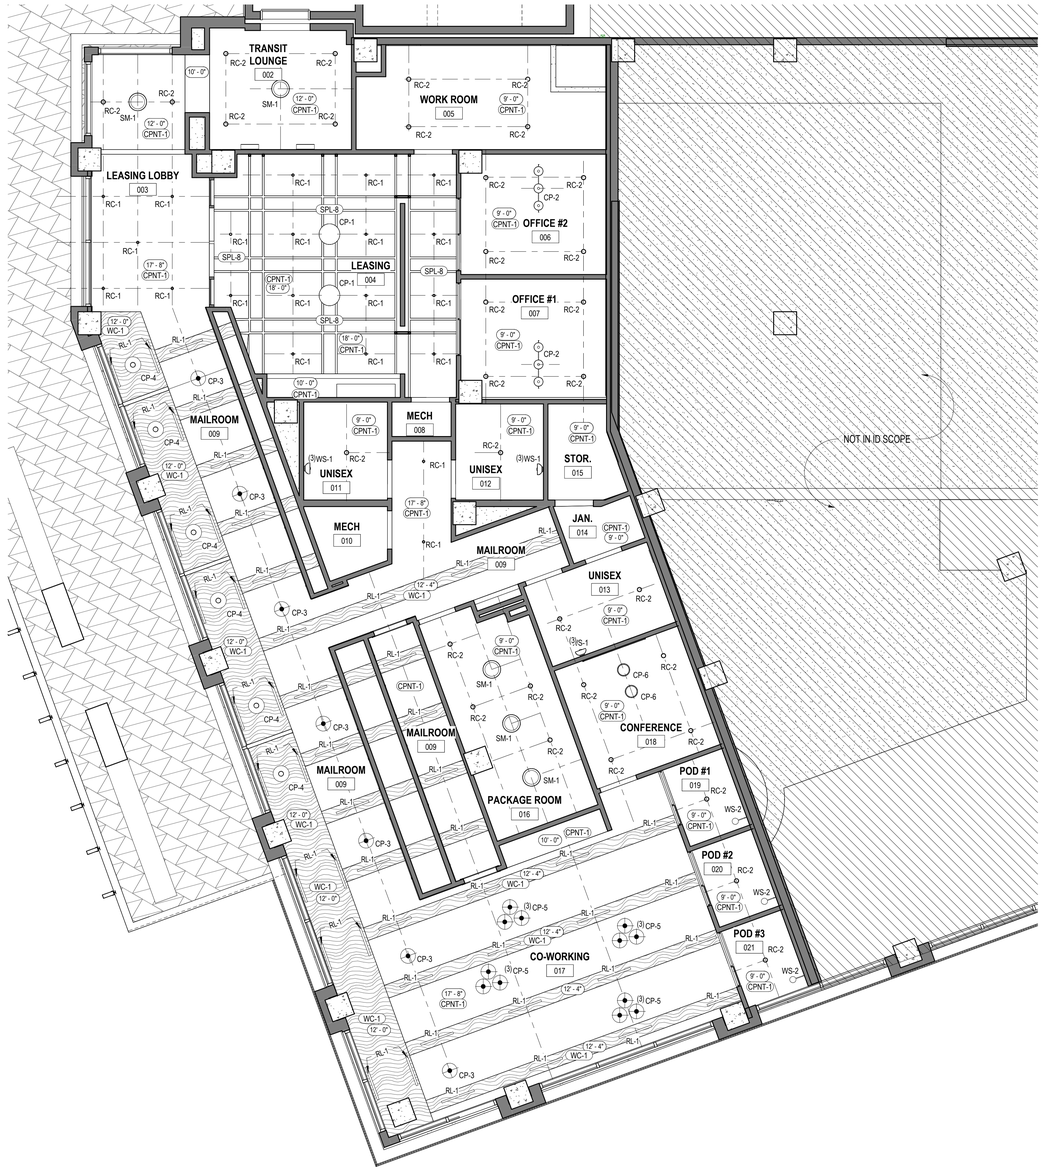

GROUND LEVEL ENLARGED AMENITY REFLECTED CEILING PLAN | 1

3/16" = 1'-0"

JDAVIS

510 South Wilmington Street | Raleigh, NC 27601 | tel 919.835.1500
1218 Chestnut St., 7th Floor | Philadelphia, PA 19107

Singh Development

MORRISVILLE TOWN CENTER

MTC Multifamily
Morrisville, NC

LAURENT P. DE COMARMOND — REGISTERED ARCHITECT — 09.24.2024 — 11659 — NORTH CAROLINA — DURHAM, NC

JDAVIS ARCHITECTS, PC — REGISTERED ARCHITECTURAL CORPORATION — 51208 — NORTH CAROLINA — RALEIGH, NC

PROJECT:	21030	
ISSUE		DATE
	SCHEMATIC DESIGN	01-12-2024
	DESIGN DEVELOPMENT	04-15-2024
	HUD	08-30-2024
	FOR CONSTRUCTION	09-25-2024

REVISION	DESCRIPTION	DATE

CONTENT: GROUND LEVEL - ENLARGED AMENITY REFLECTED CEILING PLAN

A6.30

8/9/2024 9:54:00 AM
\\jda-fs01\UserFiles$\Source\Documents\Autodesk\Ai Projects\MTC_ID_CD03_r2022_cora3SBF.rvt

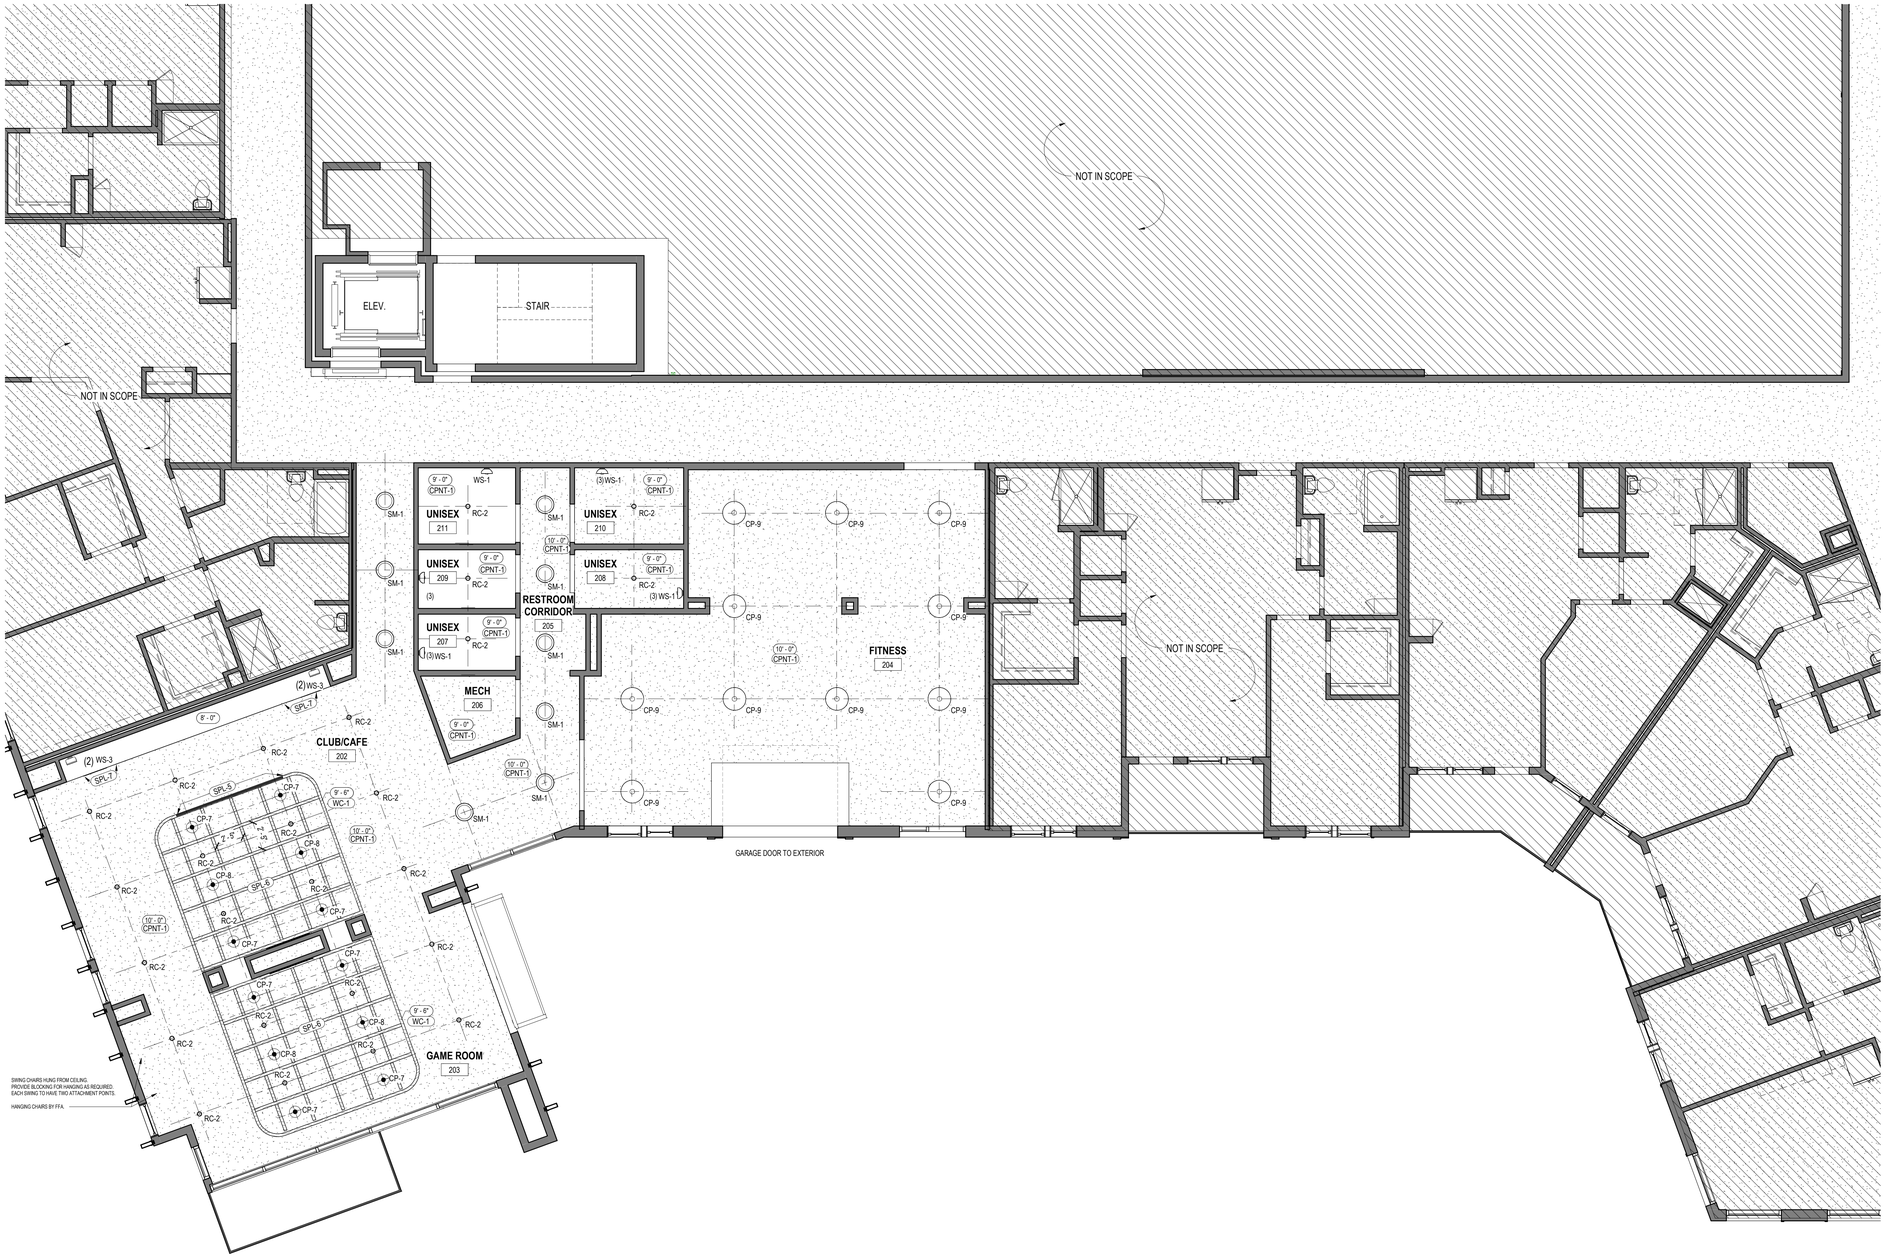

02 SECOND FLOOR ENLARGED AMENITY REFLECTED CEILING PLAN

3/16" = 1'-0"

1

JDAVIS
510 South Wilmington Street | Raleigh, NC 27601 | tel 919.835.1500
1218 Chestnut St., 7th Floor | Philadelphia, PA 19107

Singh Development

MORRISVILLE TOWN CENTER

MTC Multifamily

Morrisville, NC

LAURENT P. DE COMARMOND
REGISTERED ARCHITECT
09.24.2024
11659
NORTH CAROLINA
DURHAM, NC

JDAVIS ARCHITECTS, PC
REGISTERED ARCHITECTURAL CORPORATION
51208
NORTH CAROLINA
RALEIGH, NC

		DATE
PROJECT:	21030	
ISSUE:		
	SCHEMATIC DESIGN	01-12-2024
	DESIGN DEVELOPMENT	04-15-2024
	HUD	08-30-2024
	FOR CONSTRUCTION	09-25-2024

REVISION	DESCRIPTION	DATE

CONTENT: LEVEL 2 - ENLARGED AMENITY REFLECTED CEILING PLAN

A6.31

9/25/2024 9:45:06 AM
\\jda-fs01\UserFiles$\Sarah\Documents\Autodesk\Ai Projects\MTC_ID_CD03_v2022_sarah.S5BF.rvt

TYP. RESIDENTIAL CORRIDOR REFLECTED CEILING PLAN - PART A

1" = 10'-0"

1

JDAVIS
510 South Wilmington Street | Raleigh, NC 27601 | tel 919.835.1500
1218 Chestnut St., 7th Floor | Philadelphia, PA 19107

Singh Development

MORRISVILLE TOWN CENTER

MTC Multifamily
Morrisville, NC

LAUREN P. DE COMARMOND
REGISTERED ARCHITECT
09.24.2024
11659
NORTH CAROLINA
DURHAM, NC

JDAVIS ARCHITECTS, PC
REGISTERED ARCHITECTURAL COMPANY
51208
NORTH CAROLINA
RALEIGH, NC

		DATE
PROJECT:	21030	
ISSUE:		
	SCHEMATIC DESIGN	01-12-2024
	DESIGN DEVELOPMENT	04-15-2024
	HUD	08-30-2024
	FOR CONSTRUCTION	09-25-2024

REVISION	DESCRIPTION	DATE

CONTENT: TYP. RESIDENTIAL CORRIDOR REFLECTED CEILING PLAN - PART A

A6.32

9/25/2024 9:54:17 AM
Vpb-fs01\Users\Pw$\Revit\Documents\Autodesk\My Projects\MTC_D_r2023_r2022_pena3553EF.rvt

TYP. RESIDENTIAL CORRIDOR REFLECTED CEILING PLAN - PART B 1

1" = 10'-0"

JDAVIS
510 South Wilmington Street | Raleigh, NC 27601 | tel 919.835.1500
1218 Chestnut St., 7th Floor | Philadelphia, PA 19107

Singh Development
MORRISVILLE TOWN CENTER
MTC Multifamily
Morrisville, NC

LAURENT P. DE COMARMOND
REGISTERED ARCHITECT
09.24.2024
11659
NORTH CAROLINA
DURHAM, NC

JDAVIS ARCHITECTS, PC
REGISTERED ARCHITECTURAL COMPANY
51208
NORTH CAROLINA
RALEIGH, NC

		DATE
PROJECT:	21030	
ISSUE:		
	SCHEMATIC DESIGN	01-12-2024
	DESIGN DEVELOPMENT	04-15-2024
	HUD	08-30-2024
	FOR CONSTRUCTION	09-25-2024

REVISION	DESCRIPTION	DATE

CONTENT: TYP. RESIDENTIAL CORRIDOR REFLECTED CEILING PLAN - PART B

A6.33

\\jda-fs01\Users\Projects\Documents\Autodesk\Ma Proiects\MTC_D_CD03_v2022_cyrus3ESP.rvt
9/25/2024 9:54:25 AM

TYP. RESIDENTIAL CORRIDOR REFLECTED CEILING PLAN - PART C

1" = 10'-0"

1

JDAVIS
510 South Wilmington Street | Raleigh, NC 27601 | tel 919.835.1500
1218 Chestnut St., 7th Floor | Philadelphia, PA 19107

Singh Development

MORRISVILLE TOWN CENTER

MTC Multifamily

Morrisville, NC

LAURENT P. DE COMARMOND
REGISTERED ARCHITECT
09.24.2024
11659
NORTH CAROLINA
DURHAM, NC

JDAVIS ARCHITECTS PC
REGISTERED ARCHITECTURAL COMPANY
51208
NORTH CAROLINA
RALEIGH, NC

		DATE
PROJECT:	21030	
ISSUE:		
	SCHEMATIC DESIGN	01-12-2024
	DESIGN DEVELOPMENT	04-15-2024
	HUD	08-30-2024
	FOR CONSTRUCTION	09-25-2024

REVISION	DESCRIPTION	DATE

CONTENT: TYP. RESIDENTIAL CORRIDOR REFLECTED CEILING PLAN - PART C

A6.34

9/5/2024 9:54:31 AM
\\jda-fs01\User Prof$\sarah\Documents\Autodesk\My Projects\MTC_D_CD03_r2022_sarah3056F.rvt

AMENITY FINISH SCHEDULE

TAG	DESCRIPTION	LOCATION	MANUFACTURER	MODEL/STYLE	FINISH/COLOR	SIZE	DESCRIPTION	INSTALLATION	NOTES	PROVIDED BY	INSTALLED BY	DISTRIBUTOR/ VENDOR INFO:	SAMPLE SUBMIT	SUBSTITUTIONS
1. FLOORING														
CONC-1	CONCRETE	BIKE ROOM	BY GC	SEALED CONCRETE	FINISH: MATTE					GC	GC		YES	NO SUBSTITUTIONS
CPT-1	CARPET	LEASING LEASING OFFICES	SHAW CONTRACT	COLLECTION: CULTURA STYLE: LOCAL TILE MODEL: 57523	COLOR: VIBRANT NATIVE COLOR NUMBER: 21675	18" X 36"	CARPET TILE	ASHLAR		GC	GC	MICHELLE PARRISH SHAW CONTRACT MICHELLE.PARRISH@SHAWINC.COM 919-609-9033	YES	PATCRAFT, BENTLEY MILLS
CPT-2	CARPET	PODS	SHAW CONTRACT	COLLECTION: DYE LAB STYLE: DYE LAB TILE MODEL: ST041	COLOR: CORNFLOWER COLOR NUMBER: 41480	24" X 24"	CARPET TILE	1/4 TURN		GC	GC	MICHELLE PARRISH SHAW CONTRACT MICHELLE.PARRISH@SHAWINC.COM 919-609-9033	YES	PATCRAFT, BENTLEY MILLS
CPT-3	CARPET	TYP. RESIDENTIAL CORRIDORS	PATCRAFT	CUSTOM TUFTED CARPET STYLE NAME: C795339_1282391 CAD SPEC: 510955	CUSTOM COLOR(S): A:925EG, B:CH707	24" X 24"	CUSTOM CARPET TILE	MONOLITHIC	COLORPOINT TIP SHEARED	GC	GC	MARIA KEBSCHULL PATCRAFT 919.920.8631 MARIA.KEBSCHULL@PATCRAFT.COM	YES	SHAW CONTRACT, BENTLEY MILLS
LVT-1	LUXURY VINYL TILE	ELEVATOR	SHAW CONTRACT	COLLECTION: CROSSING PATHS 2.5 MODEL: 4431V	COLOR: SANDY DUNE COLOR NUMBER: 91240	18" X 18"	LUXURY VYNIL TILE	PLANK		GC	GC	MICHELLE PARRISH SHAW CONTRACT MICHELLE.PARRISH@SHAWINC.COM 919-609-9033	YES	ONE FLOR USA, SIENA USA
LVT-2	LUXURY VINYL TILE	WORK ROOM	ONE FLOR USA	COLLECTION: ARTSTRACT MODEL: 553-08-B	COLOR: BIRCH BARK FINISH: EPT SHIELD+	6" X 48" THICKNESS: 3.5 MM WEAR LAYER: 20 MIL	LUXURY VYNIL TILE	PLANK		GC	GC	KING BOSTROM KIBA CONTRACT KING@KINGBOSTROM.COM 919.606.6213	YES	SIENA USA, SHAW CONTRACT
RUB-1	RUBBER	FITNESS	ZANDUR	COLLECTION: ZANDUR SUSTAIN CORK-RUBBER FLOORING MODEL: CR4031	COLOR: CR4031 MORENGO	6 MM	ROLLER RUBBER	SEE ID FINISH PLAN 6.21		GC	GC	KING BOSTROM KIBA CONTRACT KING@KINGBOSTROM.COM 919.606.6213	YES	SIENA USA, ECO SURFACES
RUB-2	RUBBER	FITNESS	ZANDUR	COLLECTION: ZANDUR SUSTAIN CORK-RUBBER FLOORING MODEL: CR4033	COLOR: CR4033 CORAL	6 MM	RUBBER TILE	SEE ID FINISH PLAN 6.21		GC	GC	KING BOSTROM KIBA CONTRACT KING@KINGBOSTROM.COM 919.606.6213	YES	SIENA USA, ECO SURFACES
RUB-3	RUBBER	FITNESS	ZANDUR	COLLECTION: ZANDUR SUSTAIN CORK-RUBBER FLOORING MODEL: CR4054	COLOR: CR4054 TERRA	6 MM	RUBBER TILE	SEE ID FINISH PLAN 6.21		GC	GC	KING BOSTROM KIBA CONTRACT KING@KINGBOSTROM.COM 919.606.6213	YES	SIENA USA, ECO SURFACES
TIL-1	TILE	MAIN FLOOR TILE	MOSAIC COMMERCIAL SOLUTIONS	COLLECTION: COVE MODEL: 15COVCOA1224SAM	COLOR: COAST	24" X 48"	PORCELAIN TILE	STACKED		GC	GC	ANN HARTLEY	YES	STP TILE, EMSER TILE
TIL-2	TILE	FIREPLACE SURROUND	CERAMIC TECHNICS	COLLECTION: SIENNA NATURAL WOOD	COLOR: QUERCIA NATURAL	8" X 48"	PORCELAIN TILE	STACKED		GC	GC	ELAINE ANTLEY CERAMIC TECHNICS 407.913.9102 EANTLEY@CERAMICTECHNICS.COM	YES	STP TILE, EMSER TILE
TIL-3	TILE	PET SPA	TILEBAR	COLLECTION: CHIPS	COLOR: MARCO BIANCO FINISH: MATTE	8" X 8"	PORCELAIN TILE	STACKED		GC	GC	TIFFANY COPPOCK TILEBAR 202.870.0441 TCOPPOCK@TILEBAR.COM	YES	STP TILE, TRINITY SURFACES
TIL-4	TILE	MAKER SPACE	STP TILE	COLLECTION: ROCK SALT	COLOR: HAWAIIAN RED FINISH: NATURAL	12" X 24"	PORCELAIN TILE	STACKED		GC	GC	SUMMER DUERR STP TILE SDUERR@SPECIALTYTILE.COM 919.201.8211	YES	CERAMIC TECHNICS, EMSER TILE
TIL-5	TILE	WELLNESS	STP TILE	COLLECTION: UNIQUE TRAVERTINE	COLOR: CREAM VC FINISH: MATTE	12" X 24"	PORCELAIN TILE	STACKED		GC	GC	SUMMER DUERR STP TILE SDUERR@SPECIALTYTILE.COM 919.201.8211	YES	CERAMIC TECHNICS, EMSER TILE
TIL-6	TILE	OUTDOOR SHOWERS	EMSER	COLLECTION: COUNCIL MOSAIC MODEL: F50COUNBL1212M02	COLOR: BLACK FINISH: MATTE	2" X 2"		12"X12" SHEETS		GC	GC	GARY O'NARE EMSER 713.686.8404 GARYONARE@EMSER.COM	YES	CERAMIC TECHNICS, STP TILE
VCT-1	VINYL COMPOSITE TILE	BACK OF HOUSE	ARMSTRONG FLOORING	COLLECTION: STANDARD EXCELON STYLE: IMPERIAL TEXTURE	COLOR: 51901 TAUPE FINISH: MATTE	12" X 12"	VINYL COMPOSITION TILE	STACKED		GC	GC	SARAH TAYLOR ARMSTRONG FLOORING 803.517.4598 SARA.TAYLOR@AHFPRODUCTS.COM	YES	TARKETT COMMERCIAL, MARMOLEUM
2. BASE & TRIM														
CAS-1	DOOR AND WINDOW CASING	TYP. TO AMENITY	BY GC	PAINT GRADE FLAT STOCK SEE TRIM DETAILS	COLOR: FINISH: SEMI-GLOSS	1"X4"				GC	GC		YES	
WDB-1	WOOD BASE	TYP. TO AMENITY	KOETTER	PAINT GRADE FLAT STOCK BASE WITH TOP REVEAL SHOE MOLD: 1624-B-SHOE SEE TRIM DETAILS	COLOR: FINISH: SEMI-GLOSS	1"W X 8" H				GC	GC		YES	METRIE, EAST COAST MOULDINGS
WDB-2	WOOD BASE	TYP. TO AMENITY	KOETTER	PAINT GRADE KOETTER #24176-BV-B SEE TRIM DETAILS	COLOR: FINISH: SEMI-GLOSS	1"X6"				GC	GC		YES	METRIE, EAST COAST MOULDINGS
3. WALLS														
BRK-1	BRICK	FIREPLACE SURROUND	BELDEN BRICK COMPANY	COLLECTION: ALASKA WHITE VELOUR MODEL: MODULAR 3/4 BACK SURFACE TEXTURE	COLOR: WHITE FINISH: MATTE	3/4"W	THIN BRICK			GC	GC	STEVE FRAZIER CUSTOM BRICK 919.422.9001	YES	CUSTOM BRICK & SUPPLY CO, TRIANGLE BRICK COMPANY
PNT-1	PAINT	TYP. TO AMENITY	BENJAMIN MOORE	OC-30	COLOR: GRAY MIST FINISH: EGGSHELL					GC	GC	CANDICE CARTER BENJAMIN MOORE candice.carter@benjaminmoore.com 980-621-3894	YES	SHERWIN WILLIAMS, PPG PAINTS
PNT-2	PAINT	AMENITY ACCENT PAINT	BENJAMIN MOORE	CW-270	COLOR: NICOLSON RED FINISH: EGGSHELL					GC	GC	CANDICE CARTER BENJAMIN MOORE candice.carter@benjaminmoore.com 980-621-3894	YES	SHERWIN WILLIAMS, PPG PAINTS
PNT-3	PAINT	LEASING OFFICES	BENJAMIN MOORE	CW-75	COLOR: RANDOLPH STONE FINISH: EGGSHELL					GC	GC	CANDICE CARTER BENJAMIN MOORE candice.carter@benjaminmoore.com 980-621-3894	YES	SHERWIN WILLIAMS, PPG PAINTS
PNT-4	PAINT	MAKER SPACE ACCENT	BENJAMIN MOORE	CC-392	COLOR: MUDDY YORK FINISH: SATIN					GC	GC	CANDICE CARTER BENJAMIN MOORE candice.carter@benjaminmoore.com 980-621-3894	YES	SHERWIN WILLIAMS, PPG PAINTS
PNT-5	PAINT	MAKER SPACE WELLNESS UNISEX MASSAGE ROOM	BENJAMIN MOORE	CW-50	COLOR: TYLER GRAY FINISH: EGGSHELL					GC	GC	CANDICE CARTER BENJAMIN MOORE candice.carter@benjaminmoore.com 980-621-3894	YES	SHERWIN WILLIAMS, PPG PAINTS
PNT-6	PAINT	MAIN RESIDENTIAL CORRIDOR	BENJAMIN MOORE	1465	COLOR: NIMBUS FINISH: EGGSHELL					GC	GC	CANDICE CARTER BENJAMIN MOORE candice.carter@benjaminmoore.com 980-621-3894	YES	SHERWIN WILLIAMS, PPG PAINTS
PNT-7	PAINT	ACCENT RESIDENTIAL CORRIDOR	BENJAMIN MOORE	1231	COLOR: WYNWOOD FINISH: EGGSHELL					GC	GC	CANDICE CARTER BENJAMIN MOORE candice.carter@benjaminmoore.com 980-621-3894	YES	SHERWIN WILLIAMS, PPG PAINTS
PNT-8	PAINT	CAFE	BENJAMIN MOORE	1568	COLOR: QUARY ROCK FINISH: EGGSHELL					GC	GC	CANDICE CARTER BENJAMIN MOORE candice.carter@benjaminmoore.com 980-621-3894	YES	SHERWIN WILLIAMS, PPG PAINTS
WC-1	WALLCOVERING	MAIL ROOM CORRIDOR CO-WORKING CLUB / CAFE	KOROSEAL	COLLECTION: TIMBERLINE MODEL: T122-16	COLOR: WHITE OAK	36" W				GC	GC	CHRISTA HOCHSTRASSER KOROSEAL 919.698.0569 CHOCHSTRASSER@KOROSEAL.COM	YES	MOMENTUM, WOLF GORDON
WC-2	WALLCOVERING	MAILROOM CORRIDOR	PHILLIP JEFFRIES	COLLECTION: LEO'S LUXE LINENS MODEL: 1652 CLASSIC	COLOR: BERRY BEIGE	36" W				GC	GC	JIM MELLOR PHILLIP JEFFRIES 984.326.2222 JMELLOR@PHILLIPJEFFRIES.COM	YES	MOMENTUM, VILLA NOVA
WC-3	WALLCOVERING	LEASING	MOMENTUM	COLLECTION: WALLCOVERING TUNISIA MODEL: 2VTUN-I I	COLOR: BIOSPHERE	54" W	TYPE II VINYL	REVERSE HANG; RANDOM MATCH	BACKING: OSNABURG	GC	GC	CLEA GRIMM MOMENTUM 336.209.7126 CGRIMM@MOMTEX.COM	YES	PHILLIP JEFFRIES, VILLA NOVA
WC-4	WALLCOVERING	CO-WORKING	VILLA NOVA	COLLECTION: REVERIE WALLCOVERINGS MODEL: W632/01	COLOR: ALORA TUSCAN WALL MURAL	19.5"		VERTICAL REPEAT		GC	GC	CARMEN REITNOUR ROMO USA 336.906.0355 CARMEN.REITNOUR@ROMOUSA.COM	YES	PHILLIP JEFFRIES, MOMENTUM
WC-5	WALLCOVERING	PODS	WOLF GORDON	COLLECTION: FELTED MODEL: GDH31801980	COLOR: THUNDERSNOW	63"		STRAIGHT HANG, RANDOM MATCH		GC	GC	MICHELLE HODGES WOLF GORDON 704.674.6591 MICHELLE.HODGES@WOLFGORDON.COM	YES	PHILLIP JEFFRIES, MOMENTUM
WC-6	WALLCOVERING	GROUND LEVEL UNISEX RESTROOMS	PHILLIP JEFFRIES	COLLECTION: VINYL STACKED MODEL: 10327	COLOR: 10327 TAUPE TIERS	54" W	TYPE II VINYL			GC	GC	JIM MELLOR PHILLIP JEFFRIES 984.326.2222 JMELLOR@PHILLIPJEFFRIES.COM	YES	MOMENTUM, VILLA NOVA
WC-7	WALLCOVERING	FITNESS	LOOK WALLS & INTERIORS	COLLECTION: TYE DYE MODEL: LN008-2	COLOR: CLAY		LOOK LINEN			GC	GC	MAVEN STUDIOS JENNIFER CAHILL 404.247.4397 CAHILL@MAVENATL.COM	YES	PHILLIP JEFFRIES, MOMENTUM
WC-8	WALLCOVERING	LEVEL 02 UNISEX RESTROOMS	PHILLIP JEFFRIES	COLLECTION: VINYL STACKED MODEL: 10332	COLOR: 10332 BAKED CLAY	54" W	TYPE II VINYL			GC	GC	JIM MELLOR PHILLIP JEFFRIES 984.326.2222 JMELLOR@PHILLIPJEFFRIES.COM	YES	MOMENTUM, VILLA NOVA
WC-9	WALLCOVERING	PET SPA	SPOONFLOWER	COLLECTION: DOGS OF INSTA MODEL: 8108133	COLOR: WHITE	2' X 27'	NON-PASTED TRADITIONAL PEBBLE			GC	GC	SPOONFLOWER ORDERS@SPOONFLOWER.COM	YES	PHILLIP JEFFRIES, MOMENTUM
WC-10	WALLCOVERING	WELLNESS	PHILLIP JEFFRIES	COLLECTION: SPRIG SILHOUETTE MODEL: 10308	COLOR: 10308 HONEY LACE	34" W				GC	GC	JIM MELLOR PHILLIP JEFFRIES 984.326.2222 JMELLOR@PHILLIPJEFFRIES.COM	YES	MOMENTUM, VILLA NOVA
WTIL-1	WALL TILE	LEASING COFFEE BAR	TILEBAR	COLLECTION: REWORK MODEL:	COLOR: BURGUNDY FINISH: MATTE	3" X 12"		STACKED HORIZONTAL		GC	GC	TIFFANY COPPOCK TILEBAR 202.870.0441 TCOPPOCK@TILEBAR.COM	YES	GENROSE TILE, STP TILE
WTIL-2	WALL TILE	COWORKING COFFEE BAR	CEVICA	COLLECTION: ZELIJ MATE	COLOR: MIST FINISH: MATTE	5" X 20"		RANDOM SUBWAY HORIZONTAL		GC	GC	ELAINE SAURMAN	YES	GENROSE TILE, STP TILE
WTIL-3	WALL TILE	GROUND LEVEL WATER FOUNTAINS	STONESOURCE	COLLECTION: MUTINA PUNTO	COLOR: GREEN DOWN DOTS FINISH: MATTE	8" X 12"		STACKED HORIZONTAL		GC	GC	ELAINE SAURMAN	YES	GENROSE TILE, STP TILE

GENERAL NOTE:

WALL, CEILING, AND FLOOR FINISHES COMPLY WITH 2018 NCSBC, SECTIONS 803 AND 804.

AMENITY FINISH SCHEDULE

TAG	DESCRIPTION	LOCATION	MANUFACTURER	MODEL/STYLE	FINISH/COLOR	SIZE	DESCRIPTION	INSTALLATION	NOTES	PROVIDED BY	INSTALLED BY	DISTRIBUTOR/ VENDOR INFO:	SAMPLE SUBMIT	SUBSTITUTIONS
WTIL-4	WALL TILE	GROUND LEVEL UNISEX RESTROOMS LEVEL 02 UNISEX RESTROOMS	STP TILE	COLLECTION: TISSUE	COLOR: BEIGE FINISH: MIXED	3" X 11"		STACKED HORIZONTAL		GC	GC	SUMMER DUERR STP TILE SDUERR@SPECIALTYTILE.COM 919.201.8211	YES	GENROSE TILE, TILEBAR
WTIL-5	WALL TILE	CLUB / CAFE	GENROSE	COLLECTION: SIGMA MODEL: ANAEMERSIGMAWA31	COLOR: EMERALD FINISH: GLOSSY	3" X 12"		STACKED HORIZONTAL		GC	GC	JESSICA LUCA GENROSE 860.748.6065 JESSL@GENROSE.COM	YES	STP TILE, TILEBAR
WTIL-6A	WALL TILE	PET SPA	STP TILE	COLLECTION: SICILY	COLOR: MUSCHIO FINISH: GLOSSY	3" X 6"		STACKED HORIZONTAL		GC	GC	SUMMER DUERR STP TILE SDUERR@SPECIALTYTILE.COM 919.201.8211	YES	GENROSE TILE, TILEBAR
WTIL-6B	WALL TILE	PET SPA	STP TILE	COLLECTION: SICILY	COLOR: MUSCHIO 3D RAYE FINISH: GLOSSY	3" X 6"		STACKED HORIZONTAL		GC	GC	SUMMER DUERR STP TILE SDUERR@SPECIALTYTILE.COM 919.201.8211	YES	GENROSE TILE, TILEBAR
WTIL-7	WALL TILE	WELLNESS CENTER UNISEX RESTROOMS	EMSER	COLLECTION: RAKU MODEL: W32RAKUOL0312	COLOR: OLIVE FINISH: GLOSSY	3" X 12"		STACKED HORIZONTAL		GC	GC	GARY O'NARE EMSER 713.686.8404 GARYONARE@EMSER.COM	YES	STONE SOURCE, STP TILE
WTIL-8	WALL TILE	WELLNESS CENTER WATER FOUNTAIN	TILEBAR	COLLECTION: NATURE MODEL: ROUND PEBBLE	COLOR: LAVA BLACK FINISH: MATTE		ROUND PEBBLE MOSAIC			GC	GC	TIFFANY COPPOCK TILEBAR TCOPPOCK@TILEBAR.COM 202.870.0441	YES	GENROSE TILE, STP TILE
WTIL-9	WALL TILE	OUTDOOR SHOWERS	RAGNO USA	COLLECTION: AMURI STRUTTURA 3D MODEL: RCTK	COLOR: GELOSIA GRIGIO FINISH: MATTE	20 X 20 CM				GC	GC	KEITH STEVENS RAGNO USA	YES	GENROSE TILE, STP TILE
WTIL-10	WALL TILE	LEVEL 02 WATER FOUNTAIN	STONESOURCE	COLLECTION: MUTINA PUNTO	COLOR: RED UP DOTS FINISH: MATTE	8" X 12"		STACKED HORIZONTAL		GC	GC	ELAINE SAURMAN	YES	GENROSE TILE, STP TILE
4. CEILINGS														
CPNT-1	CEILING PAINT	TYP. TO AMENITY	BENJAMIN MOORE	OC-30	COLOR: GRAY MIST FINISH: FLAT					GC	GC	CANDICE CARTER BENJAMIN MOORE candice.carter@benjaminmoore.com 980-621-3894	YES	SHERWIN WILLIAMS, PPG PAINTS
5. MILLWORK														
CAB-1	CABINETS	LEASING COFFEE BAR PET SPA	FENIX NTM	CUSTOM LAMINATE CABINET LAMINATE: FENIX NTM	LAMINATE COLOR: NERO INGO J0720 FINISH: MATTE CABINET INTERIOR: BLACK		CUSTOM LAMINATE CABINET LAMINATE: FENIX NTM			GC	GC	SHERI REID FORMICA 704.534.7300 SHERI.REID@FORMICA.COM	YES	WILSONART, FORMICA
CAB-2	CABINETS	COWORKING COFFEE BAR FITNESS LEVEL 02 UNISEX RESTROOMS MAILROOM	FENIX NTM	CUSTOM LAMINATE CABINET LAMINATE: FENIX NTM	LAMINATE COLOR: ROSSO JAIPUR J0751 FINISH: MATTE CABINET INTERIOR: PAINT TO MATCH		CUSTOM LAMINATE CABINET LAMINATE: FENIX NTM			GC	GC	SHERI REID FORMICA 704.534.7300 SHERI.REID@FORMICA.COM	YES	WILSONART, FORMICA
CAB-3	CABINETS	GROUND LEVEL UNISEX RESTROOMS CLUB / CAFE MASSSAGE ROOM	FENIX NTM	CUSTOM LAMINATE CABINET LAMINATE: FENIX NTM	LAMINATE COLOR: VERDE COMODORO J0750 FINISH: MATTE CABINET INTERIOR: PAINT TO MATCH		CUSTOM LAMINATE CABINET LAMINATE: FENIX NTM			GC	GC	SHERI REID FORMICA 704.534.7300 SHERI.REID@FORMICA.COM	YES	WILSONART, FORMICA
CAB-4	CABINETS	WELLNESS CENTER MAKERS SPACE	FENIX NTM	CUSTOM LAMINATE CABINET LAMINATE: FENIX NTM	LAMINATE COLOR: CASTORO OTTAWA J0717 FINISH: MATTE CABINET INTERIOR: PAINT TO MATCH		CUSTOM LAMINATE CABINET LAMINATE: FENIX NTM			GC	GC	SHERI REID FORMICA 704.534.7300 SHERI.REID@FORMICA.COM	YES	WILSONART, FORMICA
CAB-5	CABINETS	WORK ROOM	FORMICA	CUSTOM LAMINATE CABINET LAMINATE: FORMICA	LAMINATE COLOR: NIGHT FOREST 8044-58 FINISH: MATTE CABINET INTERIOR: PAINT TO MATCH		CUSTOM LAMINATE CABINET LAMINATE: FORMICA			GC	GC	SHERI REID FORMICA 704.534.7300 SHERI.REID@FORMICA.COM	YES	WILSONART, FENIX NTM
SHL-1	SHELVING	PACKAGE ROOM	BY GC	WOOD SHELVES W/ HEAVY DUTY BRACKETS. SHELVES TO BE ABLE TO HOLD A MIN OF 200LBS	PAINTED TO MATCH WALLS	REFER TO ELEVATIONS	CUSTOM HEAVY SHELVING		SHELVES TO BE ABLE TO HOLD A MIN. OF 200 LBS	GC	GC	BY GC	YES	
SUR-1	COUNTERTOP	LEASING COFFEE BAR	GARDEN STATE TILE	COLLECTION: ANCONA TERRAZZO MODEL: GTZSUN161BMSAM	COLOR: SUNDUST FINISH: MATTE	THICKNESS: 1.8 CM				GC	GC	AMANDA SCHWARZ GARDEN STATE TILE 731.829.3681 ASCHWARZ@GSTILE.COM	YES	DESIGN AND DIRECT SOURCE, SILESTONE
SUR-2	COUNTERTOP	LEASING DESK PODS CO-WORKING BIKE ROOM MAILROOM	FORMOLOGY	COLLECTION: SOLID WOOD EDGE GRAIN BUTCHER BLOCK	SPECIES: WHITE OAK FINISH: MATTE URETHANE	CUSTOM SIZES COUNTERTOP THICKNESS: 1.5"				GC	GC	RORI HOMME FORMOLOGY 503.358.4903 RORI@FORMOLOGYPRODUCTS.COM	YES	PLYBOO STRAND, PAPERSTONE
SUR-3	COUNTERTOP	COWORKING COFFEE BAR WORK ROOM UNISEX RESTROOMS (ALL) WELLNESS MASSAGE ROOM	CAESARSTONE	COLLECTION: CLASSICO MODEL: 4600	COLOR: 4600 ORGANIC WHITE FINISH: POLISHED	THICKNESS: 3CM				GC	GC	MEGHNA RAMESH CAESARSTONE 919.817.1881 MEGHNA.RAMESH@CAESARSTONEUS.COM	YES	SILESTONE, DESIGN AND DIRECT SOURCE
SUR-4	COUNTERTOP	CLUB / CAFE	DESIGN AND DIRECT SOURCE	COLLECTION: AGGREGATO TERRAZZO FORTE	COLOR: AUTUMN FINISH: HONED	THICKNESS: 3CM				GC	GC	JARRAD ISECHAL DESIGN AND DIRECT SOURCE 503.525.0600 JARRAD@DESIGNANDDIRECTSOURCE.COM	YES	SILESTONE, CAESARSTONE
SUR-5	COUNTERTOP	FITNESS MAKER SPACE PET SPA	CAESARSTONE	MODEL: 4003	COLOR: 4003 SLEEK CONCRETE FINISH: SATIN	THICKNESS: 3CM				GC	GC	MEGHNA RAMESH CAESARSTONE 919.817.1881 MEGHNA.RAMESH@CAESARSTONEUS.COM	YES	SILESTONE, DESIGN AND DIRECT SOURCE
SUR-6	COUNTERTOP	WELLNESS CENTER MASSAGE ROOM	CAESARSTONE	MODEL: 2230	COLOR: 2230 LINEN FINISH: SATIN	THICKNESS: 3CM				GC	GC	MEGHNA RAMESH CAESARSTONE 919.817.1881 MEGHNA.RAMESH@CAESARSTONEUS.COM	YES	SILESTONE, DESIGN AND DIRECT SOURCE
WOD-1	WOOD TAMBOUR	LEASING DESK BASE	SURFACING SOLUTION	SOLID WOOD TAMBOUR WOOD SPECIES: ASH PROFILE: 493	WOOD SPECIES: ASH PROFILE: 493		SOLID WOOD TAMBOUR		PAINTED TO MATCH PNT-2 (BENJAMIN MOORE CW-270, NICOLSON RED, FINISH: SEMI-GLOSS)	GC	GC	AMBER WICKE SURFACING SOLUTION 952.448.6566 *123 AMBER@SURFACINGSOLUTION.COM	YES	METRIE, EAST COAST MOULDINGS
WOD-2	WOOD TAMBOUR	PLANTER SURROUND	SURFACING SOLUTION	SOLID WOOD TAMBOUR WOOD SPECIES: ASH PROFILE: 493	WOOD SPECIES: ASH PROFILE: 493		SOLID WOOD TAMBOUR			GC	GC	AMBER WICKE SURFACING SOLUTION 952.448.6566 *123 AMBER@SURFACINGSOLUTION.COM	YES	METRIE, EAST COAST MOULDINGS
6. SPECIALTY														
MIRR-1	MIRROR	UNISEX RESTROOMS (ALL)	MAJESTIC MIRRORS	CUSTOM MIRROR 1"W X 3/4"TH (FLAT PROFILE) WITH SAFETY BACKED MIRROR PLATE QUOTE #: 31456	FRAME FINISH: MATTE BLACK STYLE: PAINTED WOOD		CUSTOM SIZE, REFER TO ELEVATION		SHATTERPROOF	GC	GC	FRANK FILIPPELLI MAJESTIC MIRRORS 305.827.2661 *102 FRANK@MAJESTICMIRROR.COM	YES	
MIRR-2	MIRROR	FITNESS	BY GC	ARCHITECTURAL MIRROR AS SHOWN IN ELEVATIONS WITH 1"X4" PAINT GRADE WOOD FLAT FRAME GLASS: SHATTER PROOF MIRROR GLASS	FRAME FINISH: BLACK		CUSTOM SIZE, REFER TO ELEVATION		SHATTERPROOF	GC	GC		YES	
SPL-1	PRE-FABRICATED SAUNA	WELLNESS CENTER	TBD BY SPA / FITNESS CONSULTANT	TBD						GC	GC		YES	
SPL-2	PEGBOARD	MAKER SPACE	BY GC				WALL MOUNTED PEGBOARD		3/4" WALL MOUNTED WHITE OAK, 1" DIA HOLES 4" APART, 1" DOWELS, PAINTED TO MATCH PNT-4	GC	GC		YES	
SPL-3	PEGBOARD	BIKE ROOM	BY GC				WALL MOUNTED PEGBOARD		3/4" WALL MOUNTED WHITE OAK, 1" DIA HOLES 4" APART, 1" DOWELS	GC	GC		YES	
SPL-4	ELECTRIC FIREPLACE	CLUB / CAFE	EUROPEAN HOME	COLLECTION: E-FX 1800 ELECTRIC FIREPLACE STYLE: SINGLE-SIDED ITEM CODE: FLR-FP-EFX-1800	NON-REFLECTIVE GLASS	72"W X 14"H X 11-1/4"D				GC	GC		YES	
SPL-5	ARTWORK INSTALLATION	CLUB / CAFE	WARCO CONSTRUCTION	ROPE ARTWORK INSTALLATION			CUSTOM WARCO SOLUTION			GC	GC	DANIELLE MILESKY WARCO CONSTRUCTION 704.942.7319 DMILESKY@WARCOCONSTRUCTION.COM	YES	
SPL-6	WOOD CEILING	CLUB / CAFE	WARCO CONSTRUCTION	WOOD CEILING FEATURE			CUSTOM WARCO SOLUTION			GC	GC	DANIELLE MILESKY WARCO CONSTRUCTION 704.942.7319 DMILESKY@WARCOCONSTRUCTION.COM	YES	
SPL-7	METAL SIGNAGE	CLUB/CAFE	WARCO CONSTRUCTION	CUSTOM METAL SIGNAGE; VERBAGE TO BE CONFIRMED BY GC			CUSTOM WARCO SOLUTION			GC	GC	DANIELLE MILESKY WARCO CONSTRUCTION 704.942.7319 DMILESKY@WARCOCONSTRUCTION.COM	YES	
SPL-8	WOOD CEILING	LEASING	WARCO CONSTRUCTION	WOOD CEILING FEATURE			CUSTOM WARCO SOLUTION			GC	GC	DANIELLE MILESKY WARCO CONSTRUCTION 704.942.7319 DMILESKY@WARCOCONSTRUCTION.COM	YES	

JDAVIS
510 South Wilmington Street | Raleigh, NC 27601 | tel 919.835.1500
1218 Chestnut St., 7th Floor | Philadelphia, PA 19107

Singh Development
MORRISVILLE TOWN CENTER
MTC Multifamily
Morrisville, NC

LAURENT P. DE COMARMOND
REGISTERED ARCHITECT
09.24.2024
116159
NORTH CAROLINA
DURHAM, NC

JDAVIS ARCHITECTS, PC
REGISTERED ARCHITECTURAL COMPANY
51208
NORTH CAROLINA
RALEIGH, NC

	DATE
PROJECT: 21030	
ISSUE:	
SCHEMATIC DESIGN	01-12-2024
DESIGN DEVELOPMENT	04-15-2024
HUD	08-30-2024
FOR CONSTRUCTION	09-25-2024

REVISION	DESCRIPTION	DATE

CONTENT: AMENITY FINISH SCHEDULE

A6.40

9/25/2024 9:54:35 AM
\\jda-fs01\Users\Field\Daniela\Documents\Autodesk\My Projects\MTC_ID_CD03_r2022_danaSSSBF.rvt

AMENITY FINISH KEY

ROOM NUMBER	ROOM NAME	FLOOR	WALL	CEILING	BASE & TRIM	MILLWORK	SPECIALTY	NOTES
001	FOYER	TIL-1 TIL-2	PNT-1	CPNT-1	WDB-1			
002	TRANSIT LOUNGE	TIL-1	PNT-1	CPNT-1	WDB-1			
003	LEASING LOBBY	TIL-1 TIL-2	PNT-1	CPNT-1	WDB-1			
004	LEASING	CPT-1	PNT-1 WTIL-1 WC-3	CPNT-1 SPL-8	WDB-1	WOD-1 CAB-1 SUR-1 SUR-2	SPL-8	
005	WORK ROOM	LVT-2	PNT-1	CPNT-1	WDB-1	CAB-2 SUR-3		
006	OFFICE #2	CPT-1	PNT-3	CPNT-1	WDB-1			
007	OFFICE #1	CPT-1	PNT-3	CPNT-1	WDB-1			
008	MECH	VCT-1		CPNT-1				
009	MAILROOM	TIL-1	PNT-1 PNT-2 WC-1 WC-2 WTIL-3	CPNT-1 WC-1	WDB-1	WOD-2		
010	MECH	VCT-1		CPNT-1				
011	UNISEX	TIL-1	WTIL-4 WC-6	CPNT-1	WDB-1	CAB-3 SUR-3	MIRR-1	
012	UNISEX	TIL-1	WTIL-4 WC-6	CPNT-1	WDB-1	CAB-3 SUR-3	MIRR-1	
013	UNISEX	TIL-1	WTIL-4 WC-6	CPNT-1	WDB-1	CAB-3 SUR-3	MIRR-1	
014	JAN.	VCT-1		CPNT-1				
015	STOR.	VCT-1		CPNT-1				
016	PACKAGE ROOM	TIL-1	PNT-2	CPNT-1	WDB-1	SHL-1		
017	CO-WORKING	TIL-1	PNT-1 WC-2 WC-4 WTIL-2	CPNT-1 WC-1	WDB-1	CAB-2 SUR-3		
018	CONFERENCE	CPT-2	PNT-1	CPNT-1	WDB-1			
019	POD #1	CPT-2	PNT-3 WC-5	CPNT-1	WDB-1	SUR-2		
020	POD #2	CPT-2	PNT-3 WC-5	CPNT-1	WDB-1	SUR-2		
021	POD #3	CPT-2	PNT-3 WC-5	CPNT-1	WDB-1	SUR-2		
022	VESTIBULE	TIL-1	PNT-1	CPNT-1	WDB-1			
023	MAKERS SPACE	TIL-4	PNT-1	CPNT-1	WDB-1	CAB-4 SUR-5	SPL-2	
024	MECH	VCT-1		CPNT-1				
025	STOR.	VCT-1		CPNT-1				
026	PET SPA VESTIBULE	TIL-3	PNT-1	CPNT-1	WDB-1			
027	PET SPA	TIL-3	PNT-1 WTIL-6A WTIL-6B WC-9	CPNT-1	WDB-1	CAB-1 SUR-5		
028	BIKE STORAGE	CONC-1	PNT-1	CPNT-1	WDB-1	SUR-2	SPL-3	EXPOSED CEILING
033	WELLNESS CENTER	TIL-5	PNT-1 WC-10 WTIL-7 WTIL-10	CPNT-1	WDB-1	CAB-4 SUR-6 WOD-2		
034	UNISEX 1	TIL-3	PNT-5 WTIL-7	CPNT-1	WDB-1	CAB-4 SUR-3	MIRR-1	
035	UNISEX 2	TIL-3	PNT-5 WTIL-7	CPNT-1	WDB-1	CAB-4 SUR-3	MIRR-1	
036	UNISEX 3	TIL-3	PNT-5 WTIL-7	CPNT-1	WDB-1	CAB-4 SUR-3	MIRR-1	
037	STEAM RM	TIL-5	TIL-5	TIL-5			SPL-1	
038	MASSAGE	TIL-2	PNT-5	CPNT-1	WDB-1	CAB-3 SUR-6		
202	CLUB/CAFE	TIL-1 TIL-2	PNT-1 PNT-3 PNT-8 WC-1 WTIL-5 BRK-1	CPNT-1 WC-1 SPL-6 SPL-7	WDB-1	CAB-3 SUR-2 SUR-4	SPL-4 SPL-5	
203	GAME ROOM	TIL-1 TIL-2	PNT-1 BRK-1	CPNT-1 WC-1 SPL-6	WDB-1	SUR-4	SPL-4	
204	FITNESS	RUB-1 RUB-2 RUB-3	PNT-1 WC-7	CPNT-1	WDB-1	SUR-2	MIRR-2	
205	RESTROOM CORRIDOR	TIL-1	PNT-1 WTIL-10	CPNT-1	WDB-1			
206	MECH	VCT-1		CPNT-1				
207	UNISEX	TIL-1	WTIL-4 WC-8	CPNT-1	WDB-1	CAB-2 SUR-3	MIRR-1	
208	UNISEX	TIL-1	WTIL-4 WC-8	CPNT-1	WDB-1	CAB-2 SUR-3	MIRR-1	
209	UNISEX	TIL-1	WTIL-4 WC-8	CPNT-1	WDB-1	CAB-2 SUR-3	MIRR-1	
210	UNISEX	TIL-1	WTIL-4 WC-8	CPNT-1	WDB-1	CAB-2 SUR-3	MIRR-1	
211	UNISEX	TIL-1	WTIL-4 WC-8	CPNT-1	WDB-1	CAB-2 SUR-3	MIRR-1	

AMENITY APPLIANCE SCHEDULE

TAG	PRODUCT	LOCATION	MANUFACTURER	MODEL & STYLE	FINISH & COLOR	SIZE	DESCRIPTION	INSTALLATION	NOTES	PROVIDED BY	INSTALLED BY	DISTRIBUTOR / VENDOR	SAMPLE SUBMISSION	OR EQUAL OR NO SUBSTITUTIONS	LONG LEAD TIME
			<varies>												
AP-1	REFRIGERATOR	WORKROOM	GE	MODEL #: GTE18JSNJTN	FINISH: STAINLESS STEEL	68-7/8" H x 29-3/4" W x 34-1/2" D	TOP-FREEZER REFRIGERATOR			GC	GC	GE APPLIANCES	No	NO SUBSTITUTIONS	
AP-2	DISHWASHER	WORKROOM	GE	MODEL #: GDT226SSLSS	FINISH: STAINLESS STEEL	32-1/4" H x 23-3/4" W x 23-1/2"D	23-1/2" ADA DISHWASHER			GC	GC	GE APPLIANCES	No	NO SUBSTITUTIONS	
AP-3	MICROWAVE	WORKROOM	GE	MODEL #: JES1145SHSS	FINISH: STAINLESS STEEL	13"H x 29-5/16"W x 19-5/8"D	COUNTERTOP MICROWAVE OVEN			GC	GC	GE APPLIANCES	No	NO SUBSTITUTIONS	
AP-4	REFRIGERATOR	TYP. AMENITY	SUMMIT	MODEL #: ALS4F	PANEL READY	32" H x 23.38" W x 22.63" D	PANEL READY REFRIGERATOR			GC	GC	SUMMIT	No	NO SUBSTITUTIONS	
AP-5	MICROWAVE DRAWER	TYP. AMENITY	THERMADOR	MODEL #: MD30WS	FINISH: STAINLESS STEEL	19-5/16" H x 30" W x 23-3/8"D	MICROWAVE DRAWER			GC	GC	THERMADOR	No	NO SUBSTITUTIONS	
AP-6	WARMING DRAWER	TYP. AMENITY	THERMADOR	MODEL #: WD30W	FINISH: STAINLESS STEEL	9-7/16" H x 29-3/4" W x 24-1/2"D	WARMING DRAWER			GC	GC	THERMADOR	No	NO SUBSTITUTIONS	
AP-7	DISHWASHER	TYP. AMENITY	SUMMIT	MODEL #: CHDV3ATADA	PANEL READY	32.25" H x 23.5" W x 21.75" D	PANEL READY DISHWASHER			GC	GC	GE APPLIANCES	No	NO SUBSTITUTIONS	
AP-8	ICE MAKER	TYP. AMENITY	SUMMIT	MODEL #: BIM2952FLHD	PANEL READY	31.75" H x 14.88" W x 20.13"D	PANEL READY ICE MAKER			GC	GC	SUMMIT	No	NO SUBSTITUTIONS	
AP-9	REFRIGERATOR	PACKAGE ROOM	PREMIUM LEVELLA	MODEL #: PRN210DI	SILVER	38.4" W 8.24" D X 70.5" H	DOUBLE GLASS DOOR MERCHANDISER REFRIGERATOR-BEVERAGE DISPLAY COOLER-21 CU FT			GC	GC	PREMIUM LEVELLA APPLIANCES	No	NO SUBSTITUTIONS	
DG-1	GROOMING TABLE	PET SPA	PETEDGE	MODEL: TP3661T STYLE: MASTER EQUIPMENT BONE-SHAPED HYDRAULIC TABLE	FINISH: STAINLESS STEEL, RUBBER TOP	40" W X 24"D X 22.5"-38"H	MASTER EQUIPMENT BONE-SHAPED HYDRAULIC TABLE			GC	GC	PETEDGE	No	NO SUBSTITUTIONS	
DG-2	PET DRYER WALL MOUNT	PET SPA	PETEDGE	MODEL #: DK21W10 STYLE: DOUBLE K WALL MOUNT FOR 2000XL DRYER	FINISH: BLACK	13"W X 3"D X 7"H	DOUBLE K WALL MOUNT FOR 2000XL DRYER			GC	GC	PETEDGE	No	NO SUBSTITUTIONS	
DG-3	PET DRYER	PET SPA	PETEDGE	MODEL #: 2984-110 STYLE: DOUBLE K CHALLENGAIR 2000 XL FORCED AIR PET DRYER	FINISH: BLACK		DOUBLE K CHALLENGAIR 2000 XL FORCED AIR PET DRYER			GC	GC	PETEDGE	No	NO SUBSTITUTIONS	
TA-1	SOAP DISPENSER	TYP. AMENITY RESTROOM AND MAKERS SPACE	DELTA	STYLE: ELECTRONIC BATTERY-OPERATED HAND SOAP SYSTEM MODEL #: DESD-751-BL	FINISH: MATTE BLACK		SOAP DISPENSER			GC	GC	DELTA	No	NO SUBSTITUTIONS	
TA-2	<varies>	TYP. AMENITY RESTROOM	Bobrick Washroom Equipment, Inc	STYLE: TRIMLINE SERIES RECESSED PAPER TOWEL AND WASTE RECEPTACLE MODEL #: B-3690-MBLK	FINISH: MATTE BLACK	13" W D 31-1/8" H X 3-5/8" D	PAPER TOWEL DISPENSER AND WASTE RECEPTACLE			GC	GC	BOBRICK	No	NO SUBSTITUTIONS	
TA-3	SANITARY NAPKIN DISPENSER	TYP. AMENITY RESTROOM	Bobrick Washroom Equipment, Inc	STYLE: SURFACE-MOUNTED SANITARY NAPKIN DISPOSAL MODEL #: B-3013-MBLK	FINISH: MATTE BLACK	9-1/16" W X 14-1/8" H X 4-1/2" H	SURFACE-MOUNTED SANITARY NAPKIN DISPOSAL			GC	GC	BOBRICK	No	NO SUBSTITUTIONS	
TA-4	TOILET TISSUE HOLDER	TYP. AMENITY RESTROOMS	Bobrick Washroom Equipment, Inc	STYLE: SURFACE MOUNTED TOILET TISSUE DISPENSER AND UTILITY SHELF MODEL #: B-5414-MBLK	FINISH: MATTE BLACK	11" W X 3-3/4" D X 3-3/4" H	SURFACE MOUNTED TOILET TISSUE DISPENSER AND UTILITY SHELF			GC	GC	BOBRICK	No	NO SUBSTITUTIONS	
TA-5	<varies>	TYP. AMENITY RESTROOMS AND PET SPA	MOEN	STYLE: ALIGN ROBE HOOK MODEL #: YB0403BL-ROBE HOOK	FINISH: MATTE BLACK		ROBE HOOK			GC	GC	MOEN	No	NO SUBSTITUTIONS	
TA-6	GRAB BARS	TYP. AMENITY RESTROOM	Bobrick Washroom Equipment, Inc	STYLE: STAINLESS STEEL GRAB BARS WITH CONCEALED FLANGE MODEL #: B-8806-MBLK	FINISH: MATTE BLACK	UP TO 48" OVER 48"-72"	STAINLESS STEEL GRAB BARS WITH CONCEALED FLANGE			GC	GC	BOBRICK	No	NO SUBSTITUTIONS	

AMENITY PLUMBING SCHEDULE

TAG	PRODUCT TYPE	LOCATION	MANUFACTURER	MODEL & STYLE	FINISH & COLOR	SIZE	DESCRIPTION	INSTALLATION	NOTES	PROVIDED BY	INSTALLED BY	DISTRIBUTOR / VENDOR	SAMPLE SUBMISSION	OR EQUAL OR NO SUBSTITUTIONS	LONG LEAD TIME
PL-1	FAUCET	WORK ROOM	MOEN	MODEL #: 7864	FINISH: MATTE BLACK		PULL DOWN			GC	GC	MOEN	No	NO SUBSTITUTIONS	VERIFY W/MANUF.
PL-2	SINK	WORK ROOM	ELKAY	MODEL #: ECTRUADXH7SS	FINISH: STAINLESS STEEL	23-1/2"W X 18-1/2"D X 5-1/2"H	SINGLE BOWL UNDERMOUNT SINK			GC	GC	ELKAY	No	NO SUBSTITUTIONS	
PL-3	FAUCET	TYP. AMENITY	<varies>	MODEL: EM75LF	FINISH: MATTE BLACK		PULL DOWN			GC	GC	BRIZO	No	NO SUBSTITUTIONS	VERIFY W/MANUF.
PL-4	SINK	TYP. AMENITY	ELKAY	MODEL #: ECTRUADXH7SS	FINISH: STAINLESS STEEL	23-1/2"W X 18-1/2"D X 5-1/2"H	SINGLE BOWL UNDERMOUNT SINK			GC	GC	ELKAY	No	NO SUBSTITUTIONS	
PL-5	FAUCET	TYP. AMENITY RESTROOMS	DELTA	MODEL #: 9207PADD-PI-TR-BL	FINISH: MATTE BLACK		ELECTRONIC FAUCET WITH SURFACE MOUNT CONTROL BOX		1. FLOW RATE WILL CHANGE THE MODEL NUMBER SLIGHTLY.	GC	GC	DELTA	No	NO SUBSTITUTIONS	<varies>
PL-6	SINK	TYP. AMENITY RESTROOMS	TOTO	UNDERMOUNT BATHROOM SINK MODEL #: LT191G	FINISH: #01 COTTON	20-1/2"W X 13-5/8"D	UNDERMOUNT LAVATORY SINK			GC	GC	TOTO	No	NO SUBSTITUTIONS	VERIFY W/MANUF.
PL-7	TOILET	TYP. AMENITY RESTROOMS	<varies>	COMMERCIAL FLUSHOMETER BACK SPUD, WALL-HUNG TOILET - 1.28 GPF ITEM: CT708CUV CONCEALED 4X4 FLUSH VALVE ITEM: TET2LB SEAT: SC534	FINISH: #01 COTTON	21-1/4"L X 15-5/8" W X 17-5/8"H	WALL HUNG TOILET		<varies>	GC	GC	TOTO	No	NO SUBSTITUTIONS	VERIFY W/MANUF.
PL-8	WATER FOUNTAIN WITH BOTTLE FILLER	TYP. AMENITY	ELKAY	MODEL #: LZSTL8WSLK	FINISH: STAINLESS STEEL	36-3/4" X 19" X 39-1/16"	WATER FOUNTAIN WITH BOTTLE FILLER			GC	GC	ELKAY	No	NO SUBSTITUTIONS	
PL-9	SINK	MAKERS SPACE	ELKAY	MODEL #: ELUHAD2816SPD	FINISH: STAINLESS STEEL	35-1/2"W X 18-1/2"D X 4-7/8"H	ADA SINGLE BOWL UNDERMOUNT SINK			GC	GC	ELKAY	No	NO SUBSTITUTIONS	
PL-10	PET SPA TUB	PET SPA	K9 SPA	MODEL: 60" FIBERGLASS TUB	FINISH: WHITE AND GRANITE	60" W X 30" D X 16-1/2"	FIBERGLASS BODY TUB			GC	GC	K9 SPA	No	NO SUBSTITUTIONS	
PL-11	PET SPA HAND SHOWER	PET SPA	DELTA	MODEL: 75355 STYLE: 4 SPRAY SETTING HAND SHOWER	FINISH: STAINLESS STEEL		4 SPRAY SETTING HAND SHOWER			GC	GC	DELTA	No	NO SUBSTITUTIONS	
PL-12	PET SPA VALVE	PET SPA	T&S BRASS AND BRONZE WORKS	MODEL: B-0230-UA	FINISH: STAINLESS STEEL		VALVE			GC	GC	T&S BRASS AND BRONZE WORKS	No	NO SUBSTITUTIONS	

AMENITY TOILET ACCESSORIES SCHEDULE

TAG	PRODUCT	LOCATION	Manufacturer	MODEL & STYLE	FINISH & COLOR	SIZE	DESCRIPTION	INSTALLATION	NOTES	PROVIDED BY	INSTALLED BY	DISTRIBUTOR / VENDOR	SAMPLE SUBMISSION	OR EQUAL OR NO SUBSTITUTIONS	LONG LEAD TIME
TA-1	SOAP DISPENSER	TYP. AMENITY RESTROOM AND MAKERS SPACE	DELTA	STYLE: ELECTRONIC BATTERY-OPERATED HAND SOAP SYSTEM MODEL #: DESD-751-BL	FINISH: MATTE BLACK		SOAP DISPENSER			GC	GC	DELTA	No	NO SUBSTITUTIONS	
TA-2	PAPER TOWEL DISPENSER & WASTE RECEPTACLE	TYP. AMENITY RESTROOM	Bobrick Washroom Equipment, Inc	STYLE: TRIMLINE SERIES RECESSED PAPER TOWEL AND WASTE RECEPTACLE MODEL #: B-3690-MBLK	FINISH: MATTE BLACK	13" W D 31-1/8" H X 3-5/8" D	PAPER TOWEL DISPENSER AND WASTE RECEPTACLE			GC	GC	BOBRICK	No	NO SUBSTITUTIONS	
TA-3	SANITARY NAPKIN DISPOSAL	TYP. AMENITY RESTROOM	Bobrick Washroom Equipment, Inc	STYLE: SURFACE-MOUNTED SANITARY NAPKIN DISPOSAL MODEL #: B-3013-MBLK	FINISH: MATTE BLACK	9-1/16" W X 14-1/8" H X 4-1/2" H	SURFACE-MOUNTED SANITARY NAPKIN DISPOSAL			GC	GC	BOBRICK	No	NO SUBSTITUTIONS	
TA-4	TOILET PAPER HOLDER	TYP. AMENITY RESTROOMS	Bobrick Washroom Equipment, Inc	STYLE: SURFACE MOUNTED TOILET TISSUE DISPENSER AND UTILITY SHELF MODEL #: B-5414-MBLK	FINISH: MATTE BLACK	11" W X 3-3/4" D X 3-3/4" H	SURFACE MOUNTED TOILET TISSUE DISPENSER AND UTILITY SHELF			GC	GC	BOBRICK	No	NO SUBSTITUTIONS	
TA-5	COAT HOOK	TYP. AMENITY RESTROOMS AND PET SPA	MOEN	STYLE: ALIGN ROBE HOOK MODEL #: YB0403BL-ROBE HOOK	FINISH: MATTE BLACK		ROBE HOOK			GC	GC	MOEN	No	NO SUBSTITUTIONS	
TA-6	GRAB BARS	TYP. AMENITY RESTROOM	Bobrick Washroom Equipment, Inc	STYLE: STAINLESS STEEL GRAB BARS WITH CONCEALED FLANGE MODEL #: B-8806-MBLK	FINISH: MATTE BLACK	UP TO 48" OVER 48"-72"	STAINLESS STEEL GRAB BARS WITH CONCEALED FLANGE			GC	GC	BOBRICK	No	NO SUBSTITUTIONS	

AMENITY SPECIALTY EQUIPMENT SCHEDULE

TAG	PRODUCT	LOCATION	MANUFACTURER	MODEL & STYLE	FINISH & COLOR	SIZE	DESCRIPTION	INSTALLATION	NOTES	PROVIDED BY	INSTALLED BY	DISTRIBUTOR / VENDOR	SAMPLE SUBMISSION	OR EQUAL OR NO SUBSTITUTIONS	LONG LEAD TIME
DG-1	GROOMING TABLE	PET SPA	PETEDGE	MODEL: TP3661T STYLE: MASTER EQUIPMENT BONE-SHAPED HYDRAULIC TABLE	FINISH: STAINLESS STEEL, RUBBER TOP	40" W X 24"D X 22.5"-38"H	MASTER EQUIPMENT BONE-SHAPED HYDRAULIC TABLE			GC	GC	PETEDGE	No	NO SUBSTITUTIONS	
DG-2	DRYER WALL MOUNT	PET SPA	PETEDGE	MODEL #: DK21W10 STYLE: DOUBLE K WALL MOUNT FOR 2000XL DRYER	FINISH: BLACK	13"W X 3"D X 7"H	DOUBLE K WALL MOUNT FOR 2000XL DRYER			GC	GC	PETEDGE	No	NO SUBSTITUTIONS	
DG-3	DRYER	PET SPA	PETEDGE	MODEL #: 2984-110 STYLE: DOUBLE K CHALLENGAIR 2000 XL FORCED AIR PET DRYER	FINISH: BLACK		DOUBLE K CHALLENGAIR 2000 XL FORCED AIR PET DRYER			GC	GC	PETEDGE	No	NO SUBSTITUTIONS	

JDAVIS
510 South Wilmington Street | Raleigh, NC 27601 | tel 919.833.1500
1218 Chestnut St., 7th Floor | Philadelphia, PA 19107

Singh Development
MORRISVILLE TOWN CENTER
MTC Multifamily
Morrisville, NC

		DATE
PROJECT:	21030	
ISSUE:		
	SCHEMATIC DESIGN	01-12-2024
	DESIGN DEVELOPMENT	04-15-2024
	HUD	08-30-2024
	FOR CONSTRUCTION	09-25-2024

REVISION	DESCRIPTION	DATE

CONTENT: AMENITY SCHEDULES & FINISH KEY

A6.41

9/5/2024 8:54:40 AM
Vpb-fs01\User\Staff\Laurent\Documents\Autodesk\My Projects\MTC_ID_CD03_v2022_cerah.b53BF.rvt

AMENITY LIGHTING SCHEDULE

TAG	IMAGE	PRODUCT	LOCATION	MANUFACTURER	MODEL/STYLE	FINISH/COLOR	SIZE	LAMP	INSTALLATION	NOTES	DISTRIBUTOR/VENDOR INFO:	PROVIDED BY	INSTALLED BY	OR EQUAL, OR NO SUBSTITUTIONS
CP-1		CEILING PENDANT	LEASING	MUUTO	UNDER THE BELL PENDANT LAMP	SHADE: DARK GREEN	21.7" DIA / 12.3"H	1 X E26 MAX. 30W/120V	CEILING MOUNTED	CORD TOTAL LENGTH: 196.9"	JAMIE LIVENGOOD EMBER 336.410.2681 JAMIE@EMBERAUDIODESIGN.COM	GC	GC	NO SUBSTITUTIONS
CP-2		CEILING PENDANT	OFFICE #1 OFFICE #2	MUUTO	AMBIT RAIL LAMP	BLACK	9.6"W X 49.6"W X 7.6"H	3 X E12 MAX 11W LED/120V	CEILING MOUNTED	CORD TOTAL LENGTH: 157.5"	JAMIE LIVENGOOD EMBER 336.410.2681 JAMIE@EMBERAUDIODESIGN.COM	GC	GC	NO SUBSTITUTIONS
CP-3		CEILING PENDANT	MAILROOM CO-WORKING	SEED DESIGN	CASTLE PENDANT	SHADE: CONCRETE BODY FINISH: CHROME	12.4"W X 11.1"H	1 X A19/MEDIUM (E26)/100W/120V INCANDESCENT	CEILING MOUNTED	MAX OVERALL HEIGHT: 78.7"	MICHAEL HSU SEED DESIGN USA INFO@SEEDDESIGNUSA.COM	GC	GC	NO SUBSTITUTIONS
CP-4		CEILING PENDANT	MAILROOM BOOTHS	BLOOM LIGHTING	CUSTOM AUGUSTUS PENDANT	SHADE: STONE BODY: PATINA BRASS	16.75"W X 9"H	1 X LED/GU24/5W/120V LED	CEILING MOUNTED		BLOOM LIGHTING	GC	GC	NO SUBSTITUTIONS
CP-5		CEILING PENDANT	CO-WORKING	SEED DESIGN	CASTLE PENDANT	SHADE: CONCRETE BODY FINISH: CHROME	12.4"W X 11.1"H	1 X A19/MEDIUM (E26)/100W/120V INCANDESCENT	CEILING MOUNTED	MAX OVERALL HEIGHT: 78.7"	MICHAEL HSU SEED DESIGN USA INFO@SEEDDESIGNUSA.COM	GC	GC	NO SUBSTITUTIONS
CP-6		CEILING PENDANT	CONFERENCE	BLOOM LIGHTING	CUSTOM DOME PENDANT	SHADE: TERRECOTTA SHADE BODY: PEACH	13.25" DIA X 7.875"H	1 X JCD/GD/6W/120V LED	CEILING MOUNTED	CORD TOTAL LENGTH: 8'	BLOOM LIGHTING	GC	GC	NO SUBSTITUTIONS
CP-7		CEILING PENDANT	CLUB/CAFE GAME ROOM	IN COMMON WITH	CERAMIC SPOT PENDANT	SHADE: TAN CLAY SHADE BODY: BRASS	3.125"W X 7.5"H	1 X G16.5/CANDELABRA (E12)/4W/120V LED	CEILING MOUNTED			GC	GC	NO SUBSTITUTIONS
CP-8		CEILING PENDANT	CLUB/CAFE GAME ROOM	SEED DESIGN	CASTLE GLO PENDANT	SHADE: MATTE OPAL BODY: CONCRETE GRAY	5.5"W X 8.6"H	1 X JCD/G9/5W/120V LED	CEILING MOUNTED	CORD TOTAL LENGTH: 78.7"	MICHAEL HSU SEED DESIGN USA INFO@SEEDDESIGNUSA.COM	GC	GC	NO SUBSTITUTIONS
CP-9		CEILING PENDANT	FITNESS MAKERS SPACE	MIX MATCH LIGHTING	CUSTOM SINGLE PENDANT	CEILING PLATE: BLACK CORD TYPE/COLOR: TWISTED BROWN SOCKET: MODERN THREADED BLACK SHADE/CAGE: BLACK 24" DOME SOCKET STEM: BLACK - 5" SHADE FITTER: BLACK	24" DIA	LED 5" CLEAR GLOBE E26	CEILING MOUNTED			GC	GC	NO SUBSTITUTIONS
CP-10		CEILING PENDANT	WELLNESS CENTER	VISUAL COMFORT	WHIT EXTRA LARGE DOME HANGING SHADE # MF 5052SB/WW	FINISH: SOFT BRASS AND WHITE WICKER SHADE: WHITE GLASS	21"W X 30.75"H	E26 KEYLESS/15 LED A19	CEILING MOUNTED	TOTAL CHAIN INCLUDED: 6'	SHELLEY ALDRIDGE EARP LIGHTING SALDRIDGE@EARPLIGHTING.COM	GC	GC	NO SUBSTITUTIONS
CP-11		CEILING PENDANT	MAKERS SPACE	BLOOM LIGHTING	CUSTOM DOME PENDANT	CEILING PLATE: BLACK CORD TYPE/COLOR: TWISTED BROWN SOCKET: MODERN THREADED BLACK SHADE/CAGE: TAN CLAY 24" DOME SOCKET STEM: BLACK - 5" SHADE FITTER: BLACK	24" DIA		CEILING MOUNTED		BLOOM LIGHTING	GC	GC	NO SUBSTITUTIONS
RC-1		RECESSED CAN	TYP. TO AMENITY	ELCO	EL442CT3W-EL490ICA			1 X GU 10 MR16 LED 10W 2700K, LAMP BY OTHERS	CEILING MOUNTED			GC	GC	NO SUBSTITUTIONS
RC-2		RECESSED CAN	TYP. TO AMENITY	ELITE LIGHTING	A1R-F-1102-LED			LED 2700K MVOLT 16W, 1341 Lm	CEILING MOUNTED		BARRY THOAMS QUALITY LIGHT SOLUTIONS 919.628.6805 BARRY@QUALITYLIGHTSOLUTIONS.COM	GC	GC	NO SUBSTITUTIONS
RL-1		RECESSED LINEAR	MAILROOM CORRIDOR CO-WORKING	CORONET	LSR1 RECESSED	FINISH: WHITE	4' L	120V, LED 2700K, 375lm/ft	CEILING MOUNTED		SHERRIE YARBOROUGH CORONET LIGHTING 336.254.1166 SYNCCONTRACTLLC@GMAIL.COM	GC	GC	NO SUBSTITUTIONS
RL-2		RECESSED LINEAR	BIKE ROOM	CORONET	LS4 DIRECT	FINISH: BLACK	4' L	120V, LED 2700K	CEILING MOUNTED		SHERRIE YARBOROUGH CORONET LIGHTING 336.254.1166 SYNCCONTRACTLLC@GMAIL.COM	GC	GC	NO SUBSTITUTIONS
SM-1		SURFACE MOUNT	TYP. AMENITY	ET2	SOUFFLE CEILING LIGHT	SHADE: WHITE BODY: TERRACOTTA	10.5"W X 3.25"H	1 x LED 3.1W 1090mA1 X LED/15W/120V LED	CEILING MOUNTED			GC	GC	NO SUBSTITUTIONS
SM-2		SURFACE MOUNT	TYP. RESIDENTIAL CORRIDORS	CUADONE	LT7068 FLUSH MOUNT MODEL #: LT7068-60W-E26-BLACK	FINISH: BLACK	10"DIA X 8.25"H	1 x 9.5W LED	CEILING MOUNTED		JOHN DESTEFANO CUADONE 707.574.6430	GC	GC	NO SUBSTITUTIONS
SM-3		SURFACE MOUNT	MASSAGE ROOM	VISUAL COMFORT	MARI MEDIUM FLUSH MOUNT MODEL #: KSF1091BBS	FINISH: BURNISHED BRASS SHADE: RATTAN NATURAL	13" DIA X 12" W X 6" H	1 x LED CANDELABRA TORPEDO 3.5W, 120V	CEILING MOUNTED		SHELLEY ALDRIDGE EARP LIGHTING SALDRIDGE@EARPLIGHTING.COM	GC	GC	NO SUBSTITUTIONS
SM-4		SURFACE MOUNT	PET SPA	LIGHTOLOGY	BEACON CEILING LIGHT FIXTURE	SHADE COLOR: WHITE OPAL BODY FINISH: BLACK	20"W X 4.9"H	1 x LED/26W/120V	CEILING MOUNTED		XAVIER YAGER LIGHTOLOGY 312.229.7430.*1182 XYAGER@LIGHTOLOGY.COM	GC	GC	NO SUBSTITUTIONS
WS-1		WALL SCONCE	TYP UNISEX	MITZI	BAC1A WALL SCONCE MTZ1165543	SHADE: WHITE BODY: AGED BRASS / WHITE	12"W X 12"H X 6.5" D	1 X JCD/G9/4W/120V LED	WALL MOUNTED		KEVIN BLACKLEY HUDSON VALLEY LIGHTING 919.475.3313 KEVIN@BCLIGHTINGGROUP.COM	GC	GC	NO SUBSTITUTIONS
WS-2		WALL SCONCE	TYP. PODS	MUUTO	AMBIT PLUG-IN WALL SCONCE	BODY: TAUPE	6.6"W 7.7"H X 16"D	1 X LED/GX53/12W/120V LED	WALL MOUNTED	CORD TOTAL LENGTH: 98.4"	JAMIE LIVENGOOD EMBER 336.410.2681 JAMIE@EMBERAUDIODESIGN.COM	GC	GC	NO SUBSTITUTIONS
WS-3		WALL SCONCE	CLUB/CAFE	IN COMMON WITH	CERAMIC DISC ORB SURFACE MOUNT	SHADE: TAN CLAY SHADE BODY: PEWTER CANOPY	10"W X 5.5"H	1 X LED/GU24/5W/120V LED	WALL MOUNTED			GC	GC	NO SUBSTITUTIONS
WS-4		WALL SCONCE	WELLNESS CENTER	VISUAL COMFORT	WIMBERLEY SINGLE LIBRARY WALL LIGHT MODEL #: MF 2203SB-NTW	SHADE: NATURAL WICKER FINISH: SOFT BRASS	10"W X 8.5"H		WALL MOUNTED		SHELLEY ALDRIDGE EARP LIGHTING SALDRIDGE@EARPLIGHTING.COM	GC	GC	NO SUBSTITUTIONS
WS-5		WALL SCONCE	PET SPA	CREATIVE SYSTEMS LIGHTING	SAN BRUNO MODEL #: 00283	FINISH: MATTE BLACK		120V, BULB NOT INCLUDED	WALL MOUNTED	APPROVED FOR WET LOCATIONS		GC	GC	NO SUBSTITUTIONS
WS-6		WALL SCONCE	TYP. UNIT ENTRY	CUADONE	CUSTOM MODEL: TBD	FINISH: CUSTOM PAINTED METAL WITH WHITE FROSTED GLASS	TBD	2700K	WALL MOUNTED			GC	GC	NO SUBSTITUTIONS

JDAVIS
510 South Wilmington Street | Raleigh, NC 27601 | tel 919.835.1500
1218 Chestnut St., 7th Floor | Philadelphia, PA 19107

Singh Development
MORRISVILLE TOWN CENTER
MTC Multifamily
Morrisville, NC

		DATE
PROJECT:	21030	
ISSUE:		
	SCHEMATIC DESIGN	01-12-2024
	DESIGN DEVELOPMENT	04-15-2024
	HUD	08-30-2024
	FOR CONSTRUCTION	09-25-2024

REVISION	DESCRIPTION	DATE

CONTENT: AMENITY LIGHT FIXTURE SCHEDULE

A6.42

\\jds-fs01\Users\PeterEpanis\Documents\Autodesk\My Projects\MTC_D_CD03_v2022_cera3JSSP.rvt
9/25/2024 9:54:43 AM

ID AMENITY DOOR SPECIFICATIONS

ELEVATION	SPECIFICATIONS			NOTES
	VENDOR	MODEL	DESCRIPTION	
DR-1	TRUSTILE	TM6000	1/4" KERF CUT REVEAL SOLID MDF- PAINTED	
DR-2	TRUSTILE	TM1000	SQUARE STICK (SS) WITH CLEAR GLASS INSERTS SOLID MDF - PAINTED	
DR-3	TRUSTILE	TMF1000	SOLID MDF - PAINTED	
DR-4	CUSTOM	CUSTOM	58" METAL GATE WITH 1" DIA ROUND BALUSTERS BLACK POWDER COATED FINISH HARDWARE: DOOR CATCH, LATCH BLACK SUEDE POWDER COAT SMF	
DR-5	ALUR WALLS	GLASS DOUBLE PIVOT DOOR	ALUMINUM AND GLASS INTERIOR PARTITION BLACK FINISH	
DR-6	ALUR WALLS	GLASS SINGLE PIVOT DOOR	ALUMINUM AND GLASS INTERIOR PARTITION BLACK FINISH	
LEVER	SCHLAGE	LATITUDE LEVER	MATTE BLACK FINISH	
PANIC DEVICE	ASSA ABLOY	PDA9500	1 HALF LENGTH/HEIGHT, 2 SHAPPED PULLS MATTE BLACK FINISH	
PULL	STRONGER HARDWARE	PRO-LINE KNURLED SERIES	LADDER PULL, HANDLE BACK-TO-BACK OVERALL LENGHT: 48" MATTE BLACK FINISH	

NOTE: ALL AMENITY HARDWARE TO BE MATTE BLACK FINISH INCLUDING HINGES, CLOSERS, LOCKS, ETC

AMENITY DOOR SPECIFICATION 3

SCALE: N.T.S

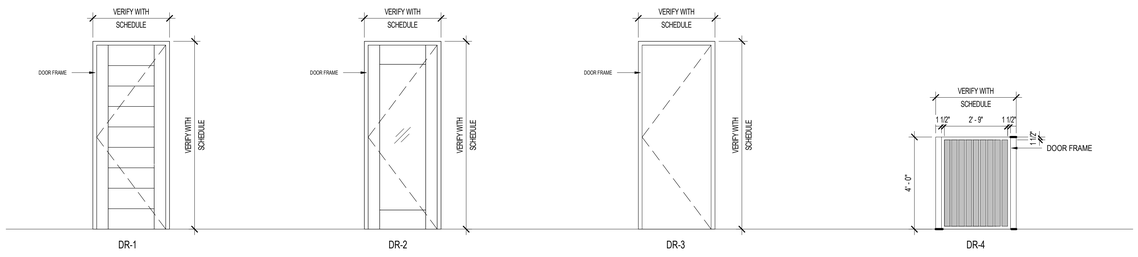

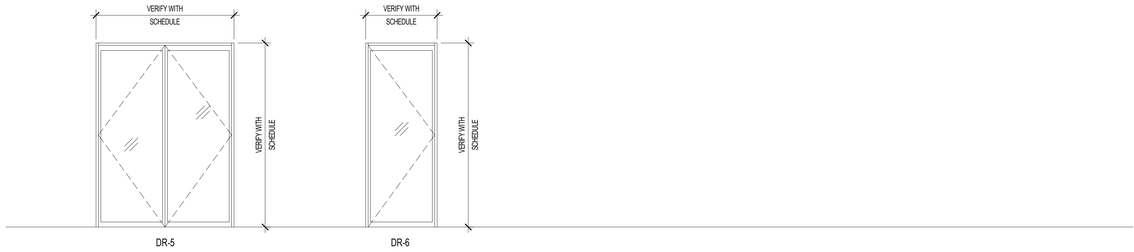

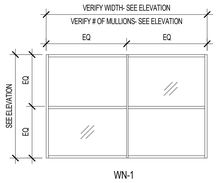

ID AMENITY DOOR FINISH SCHEDULE

DOOR NO	ROOM NAME	ELEV	FINISH	HARDWARE	SIZE			NOTES
					Width	Height	Thickness	
A004	LEASING 004	DR-5		41	8' - 0"	8' - 0"	1 3/4"	
A005	WORK ROOM 005	DR-1	PNT-1	35	3' - 0"	8' - 0"	1 3/4"	
A006	OFFICE #2 006	DR-6		42	3' - 0"	8' - 0"	1 3/4"	
A007	OFFICE #1 007	DR-6		42	3' - 0"	8' - 0"	1 3/4"	
A008	MECH 008	DR-3	PNT-1	15	3' - 0"	8' - 0"	1 3/4"	
A010	MECH 010	DR-3	PNT-1	15	3' - 0"	8' - 0"	1 3/4"	
A011	UNISEX 011	DR-1	PNT-1	14	3' - 0"	8' - 0"	1 3/4"	
A012	UNISEX 011	DR-1	PNT-1	14	3' - 0"	8' - 0"	1 3/4"	
A013	UNISEX 012	DR-1	PNT-1	14	3' - 0"	8' - 0"	1 3/4"	
A014	LAN. 014	DR-3	PNT-1	15	3' - 0"	8' - 0"	1 3/4"	
A015	STOR. 015	DR-3	PNT-1	15	3' - 0"	8' - 0"	1 3/4"	
A016	PACKAGE ROOM 016	DR-2	PNT-1	32	3' - 0"	8' - 0"	1 3/4"	
A018	CONFERENCE 018	DR-2	PNT-1	42	3' - 0"	8' - 0"	1 3/4"	
A019	POD #1 019	DR-6		42	3' - 0"	8' - 0"	1 3/4"	
A020	POD #2 020	DR-6		42	3' - 0"	8' - 0"	1 3/4"	
A021	POD #3 021	DR-6		42	3' - 0"	8' - 0"	1 3/4"	
A023	MAKERS SPACE 023	DR-5		40	8' - 0"	8' - 0"	1 3/4"	
A024	MC 024	DR-3	PNT-1	15	3' - 0"	8' - 0"	1 3/4"	
A025	STOR. 025	DR-3	PNT-1	15	3' - 0"	8' - 0"	1 3/4"	
A026	PET SPA VESTIBULE 026			33	3' - 0"	7' - 0"	1 3/4"	
A027	PET SPA 027	DR-4		17	3' - 0"	7' - 0"	1 3/4"	
A034	UNISEX 2 035	DR-1	PNT-1	14	3' - 0"	8' - 0"	1 3/4"	
A035	UNISEX 2 035	DR-1	PNT-1	14	3' - 0"	8' - 0"	1 3/4"	
A036	UNISEX 3 036	DR-1	PNT-1	14	3' - 0"	8' - 0"	1 3/4"	
A037	SAUNA 037	DR-2	PNT-1	38	3' - 0"	8' - 0"	1 3/4"	
A038	MESSAGE 038	DR-1	PNT-1	30	3' - 0"	8' - 0"	1 3/4"	
A039	STEAM RM. 039	DR-2	PNT-1	38	3' - 0"	8' - 0"	1 3/4"	
A204A	FITNESS 204		PNT-1	26	3' - 0"	7' - 0"	1 3/4"	
A204B	FITNESS 204		PNT-1	26	3' - 0"	7' - 0"	1 3/4"	
A206	MECH 206	DR-3	PNT-1	15	3' - 0"	8' - 0"	1 3/4"	
A207	UNISEX 207	DR-1	PNT-1	30	3' - 0"	8' - 0"	1 3/4"	
A208	UNISEX 208	DR-1	PNT-1	30	3' - 0"	8' - 0"	1 3/4"	
A209	UNISEX 209	DR-1	PNT-1	30	3' - 0"	8' - 0"	1 3/4"	
A210	UNISEX 210	DR-1	PNT-1	30	3' - 0"	8' - 0"	1 3/4"	
A211	UNISEX 211	DR-1	PNT-1	30	3' - 0"	8' - 0"	1 3/4"	

AMENITY DOOR FINISH SCHEDULE 2

SCALE: N.T.S

GENERAL DOOR NOTES

- REFER TO SHEET A11.02 FOR ADDITIONAL DOOR SCHEDULE INFORMATION

- ALL DEADBOLTS & DEVICES TO MATCH HARDWARE FINISH

AMENITY DOOR ELEVATIONS & NOTES 1

SCALE: N.T.S

JDAVIS
510 South Wilmington Street | Raleigh, NC 27601 | tel 919.835.1500
1218 Chestnut St., 7th Floor | Philadelphia, PA 19107

Singh Development

MORRISVILLE TOWN CENTER

MTC Multifamily

Morrisville, NC

LAUREN P. DE COMARMOND
REGISTERED ARCHITECT
09.24.2024
11659
NORTH CAROLINA
DURHAM, NC

JDAVIS ARCHITECTS, PC
REGISTERED ARCHITECTURAL COMPANY
51208
NORTH CAROLINA
RALEIGH, NC

		DATE
PROJECT:	21030	
ISSUE:		
	SCHEMATIC DESIGN	01-12-2024
	DESIGN DEVELOPMENT	04-15-2024
	HUD	08-30-2024
	FOR CONSTRUCTION	09-25-2024

REVISION	DESCRIPTION	DATE

CONTENT: AMENITY DOOR SCHEDULE & LEGEND

A6.43

9/25/2024 9:54:47 AM Vpb-fs01\Users\Pw$\Panel\Documents\Autodesk\My Projects\MTC_ID_CD20_v2022_central-SS3SF.rvt

RESIDENTIAL UNIT FINISH KEY

ROOM NAME	FLOOR	WALLS	CEILING	BASE	CASING	MILLWORK	SPECIALLTY	NOTES
BATHROOM(S)	R-TIL-1	R-PNT-1 R-WTIL-2	R-CPNT-1	R-WDB-1	R-CAS-1	R-CAB-1 R-SUR-1 R-HDW-1		
BEDROOM(S)	R-LVT-1	R-PNT-1	R-CPNT-1	R-WDB-1	R-CAS-1			
CLOSETS	R-LVT-1	R-PNT-1	R-CPNT-1	R-WDB-1	R-CAS-1			
ENTRY	R-LVT-1	R-PNT-1	R-CPNT-1	R-WDB-1	R-CAS-1		R-TH-1	
KITCHEN	R-LVT-1	R-PNT-1 R-WTIL-1A R-WTIL-1B	R-CPNT-1	R-WDB-1	R-CAS-1	R-CAB-1 R-SUR-1 R-HDW-1		
LAUNDRY	R-LVT-1	R-PNT-1	R-CPNT-1	R-WDB-1	R-CAS-1			
LIVING ROOM	R-LVT-1	R-PNT-1	R-CPNT-1	R-WDB-1	R-CAS-1			

RESIDENTIAL UNIT FINISH SCHEDULE

TAG	IMAGE	PRODUCT	LOCATION	MANUFACTURER	MODEL/STYLE	FINISH/COLOR	SIZE	DESCRIPTION	INSTALLATION	NOTES	PROVIDED BY	INSTALLED BY	DISTRIBUTOR/VENDOR INFO:	SAMPLE SUBMIT	SUBSTITUTIONS	LONG LEAD TIME
1. FLOORING																
R-LVT-1		LUXURY VINYL TILE	UNIT KITCHEN UNIT LIVING ROOM UNIT BEDROOMS	SPARTAN SURFACES	KATANGA GLUE DOWN LVT MODEL #: K12-821	COLOR: DOE FINISH: COBALT GUARD	7"W X 48"L	GUAGE: 2MM WEAR LAYER: 12MIL	ASHLAR		GC	GC	SHAWN CAMPBELL SPARTAN SURFACES 919.345.7230 SCAMPBELL@SPARTANSURFACES.COM	YES	SHAW FLOORS, BERING	VERIFY W/ MANUF.
R-TIL-1		TILE	UNIT BATHROOMS	EMSER	COUNCIL GLAZED PORCELAIN TILE	COLOR: IVORY FINISH: MATTE	12"W X 24"L	GLAZED PORCELAIN TILE	1/3 OFFSET		GC	GC	GARY CNARE EMSER 713.686.8404 GARYCNARE@EMSER.COM	YES	UMORE, DALTILE	VERIFY W/ MANUF.
2. BASE & TRIM																
R-CAS-1		CASING	TYP. RESIDENTIAL UNITS	KOETTER	STYLE: GESSO PINE S4S MODEL #: 23112-S4S	COLOR: BENJAMIN MOORE - SEA SALT CSP-95 FINISH: SEMI-GLOSS	1"W X 4"L				GC	GC		YES	METRIE, EAST COAST MOULDINGS	VERIFY W/ MANUF.
R-WDB-1		WOOD BASE	TYP. RESIDENTIAL UNITS	KOETTER	STYLE: GESSO PINE S4S MODEL #: 23176-S4S	COLOR: BENJAMIN MOORE - SEA SALT CSP-95 FINISH: SEMI-GLOSS	1"W X 6"L				GC	GC		YES	METRIE, EAST COAST MOULDINGS	VERIFY W/ MANUF.
3. WALLS																
R-PNT-1		WALL PAINT	TYP. RESIDENTIAL UNITS	BENJAMIN MOORE	CSP-725	COLOR: BARELY THERE FINISH: EGGSHELL					GC	GC	CANDICE CARTER BENJAMIN MOORE 980.621.3894 CANDICE.CARTER@BENJAMINMOORE.COM	YES	SHERWIN WILLIAMS, PPG PAINTS	VERIFY W/ MANUF.
R-WTIL-1A		WALL TILE	UNIT KITCHEN	UMORE	STYLE: BOLOGNA MODEL #: UMOBIANBOL312G	COLOR: BIANCO FINISH: GLOSS	3"W X 12"L	CERAMIC WALL TILE			GC	GC	SHAWN CAMPBELL SPARTAN SURFACES 919.345.7230 SCAMPBELL@SPARTANSURFACES.COM	YES	EMSER TILE, DALTILE	VERIFY W/ MANUF.
R-WTIL-1B		WALL TILE	UNIT KITCHEN	UMORE	STYLE: BOLOGNA MODEL #: UMOROSEBOL312G	COLOR: ROSEWOOD FINISH: GLOSS	3"W X 12"L	CERAMIC WALL TILE			GC	GC	SHAWN CAMPBELL SPARTAN SURFACES 919.345.7230 SCAMPBELL@SPARTANSURFACES.COM	YES	EMSER TILE, DALTILE	VERIFY W/ MANUF.
R-WTIL-2		WALL TILE	UNIT BATHROOM	EMSER	COUNCIL GLAZED PORCELAIN TILE	COLOR: IVORY FINISH: MATTE	3"W X 12"L	GLAZED PORCELAIN TILE	STACKED		GC	GC	GARY CNARE EMSER 713.686.8404 GARYCNARE@EMSER.COM	YES	UMORE, DALTILE	VERIFY W/ MANUF.
4. CEILINGS																
R-CPNT-1		CEILING PAINT	TYP. RESIDENTIAL UNITS	BENJAMIN MOORE	CSP-725	COLOR: BARELY THERE FINISH: FLAT					GC	GC	CANDICE CARTER BENJAMIN MOORE 980.621.3894 CANDICE.CARTER@BENJAMINMOORE.COM	YES	SHERWIN WILLIAMS, PPG PAINTS	VERIFY W/ MANUF.
5. MILLWORK																
R-CAB-1		CABINETS	UNIT KITCHEN UNIT BATHROOM	REPUBLIC ELITE	DOOR STYLE: SLIMELINE SHAKER-TF	COLOR: CANVAS		FRAMELESS THERMOFOIL CABINETS			GC	GC	AMILCAR GARCIA REPUBLIC ELITE 919.358.5381 AMGARCIA@REPUBLICELITE.COM	YES	MULTI HOUSING DEPOT, COSMO CABINETS	VERIFY W/ MANUF.
R-HDW-1		HARDWARE	UNIT KITCHEN UNIT BATHROOMS	RICHELIEU	STYLE: FUNCTIONAL MODERN STEEL PULL - 255 MODEL #: BP205160900	FINISH: MATTE BLACK	7 7/8"				GC	GC	BRITNEY HARTER RICHELIEU 336.528.2847 BHARTER@RICHELIEU.COM	YES		VERIFY W/ MANUF.
R-SUR-1		COUNTERTOP	UNIT KITCHEN UNIT BATHROOMS	COSENTINO	STYLE: IBERIA SERIES - LEVEL 2	COLOR: VIENNA FROST	3CM FLAT POLISH	SILESTONE IMPORTED QUARTZ			GC	GC	VICTOR TORRES ABSOLUTE STONE CORPORATION VTORRES@ABSOLUTE-STONE.COM	YES	ABSOLUTE STONE CORPORATION, TRINITY SURFACES	VERIFY W/ MANUF.
6. SPECIALTY																
R-TH-1		UNIT ENTRY THRESHOLD	UNIT ENTRY DOORS	ABSOLUTE STONE CORPORATION	STYLE: GRANITE	COLOR: ABSOLUTE BLACK FINISH: HONED					GC	GC	VICTOR TORRES ABSOLUTE STONE CORPORATION VTORRES@ABSOLUTE-STONE.COM	YES	CONSENTINO, TRINITY SURFACES	VERIFY W/ MANUF.

RESIDENTIAL UNIT FINISH SCHEDULE & FINISH KEY

SCALE: N.T.S

JDAVIS
510 South Wilmington Street | Raleigh, NC 27601 | tel 919.833.1500
1218 Chestnut St., 7th Floor | Philadelphia, PA 19107

Singh Development

MORRISVILLE TOWN CENTER

MTC Multifamily
Morrisville, NC

LAUREN P. DE COMARMOND
REGISTERED ARCHITECT
09.24.2024
11659
NORTH CAROLINA
DURHAM, NC

JDAVIS ARCHITECTS, PC
REGISTERED ARCHITECTURAL COMPANY
51208
NORTH CAROLINA
RALEIGH, NC

		DATE
PROJECT:	21030	
ISSUE:		
	SCHEMATIC DESIGN	01-12-2024
	DESIGN DEVELOPMENT	04-15-2024
	HUD	08-30-2024
	FOR CONSTRUCTION	09-25-2024

REVISION	DESCRIPTION	DATE

CONTENT: RESIDENTIAL UNIT FINISH SCHEDULE & KEYS

A6.44

9/25/2024 9:54:49 AM Vyle-fs01\User\Pw$\Daniel\Documents\Autodesk\My Projects\MTC_ID_r2020_-2022_daniel35308F.rvt

RESIDENTIAL UNIT DOOR AND DOOR HARDWARE

TAG	PRODUCT	MANUFACTURER	MODEL/STYLE	FINISH/COLOR	SIZE	DESCRIPTION	INSTALLATION	NOTES	PROVIDED BY	INSTALLED BY	OR EQUAL, OR NO SUBSTITUTION	LONG LEAD TIME
D-1	UNIT INTERIOR DOORS	MASONITE	MODEL: HERITAGE SERIES: LINCOLN PARK MODEL #: N/A	SEE UNIT FINISH SCHEDULES	SEE ARCHITECT'S SCHEDULE FOR WIDTH AND HEIGHT	6-8"H SHAKER PROFILE, NO OGEE, HOLLOW CORE		1. PER ID SPECIFICATION	GC	GC	OR EQUAL AS APPROVED BY OWNER	VERIFY. W/MANUF.
D-2	UNIT ENTRY DOOR	MASONITE	MODEL: HERITAGE SERIES: LINCOLN PARK MODEL #: N/A	SEE UNIT ENTRY ELEVATION	SEE ARCHITECT'S SCHEDULE FOR WIDTH AND HEIGHT	7'-0" SHAKER PROFILE, NO OGEE, SOLID CORE		1. PER ID SPECIFICATION	GC	GC	OR EQUAL AS APPROVED BY OWNER	VERIFY. W/MANUF.
H-1E	UNIT ENTRY DOOR LEVER	FRASCIA	CIELO #0773 WITH ROUND ESCUTCHEON PLATE	FINISH: MATTE BLACK		UNIT ENTRY LEVER		1. PER OWNER SPECIFICATION	GC	GC	OR EQUAL AS APPROVED BY OWNER	VERIFY. W/MANUF.
H-1F	UNIT ENTRY DOOR HARDWARE	LATCH	C1	FINISH: BLACK		ELECTRONIC DEADBOLT	TEMPORARY LOCKSET SHOULD BE INSTALLED DURING CONSTRUCTION TO SECURE UNITS. LATCH TO BE INSTALLED BEFORE TURNOVER	1. PER OWNER SPECIFICATION	GC	GC	OR EQUAL AS APPROVED BY OWNER	VERIFY. W/MANUF.
H-4	UNIT INTERIOR DOOR LEVER	KWIKSET	HALIFAX ROUND MODEL#:155HFL RDT 514	FINISH: MATTE BLACK		HALIFAX LEVER (ROUND) BED/BATH		1. PER ID SPECIFICATION	GC	GC	OR EQUAL AS APPROVED BY OWNER	VERIFY. W/MANUF.
H-5A	UNIT ENTRY VIEWER	ASSA ABLOY	MODEL: ROCKWOOD 619	FINISH: MATTE BLACK		180 DEGREE DOOR VIEWER (NO KNOCKER)		1. PER OWNER SPECIFICATION	GC	GC	OR EQUAL AS APPROVED BY OWNER	VERIFY. W/MANUF.
H-6	UNIT DOOR STOP	BETTER HOME PRODUCTS	3 1/8" SPRING DOOR STOP ITEM #: 504	FINISH: MATTE BLACK		SPRING DOOR STOP		1. PER OWNER SPECIFICATION	GC	GC	OR EQUAL AS APPROVED BY OWNER	VERIFY W/ MANUF.

RESIDENTIAL UNIT PLUMBING FIXTURE SCHEDULE

TAG	PRODUCT	LOCATION	MANUFACTURER	MODEL/STYLE	FINISH/COLOR	SIZE	DESCRIPTION	INSTALLATION	NOTES	PROVIDED BY	INSTALLED BY	DISTRIBUTOR/ VENDOR INFO	SAMPLE SUBMIT	OR EQUAL/ NO SUBSTITUTIONS	LONG LEAD TIME
UPF-1	KITCHEN FAUCET	UNIT KITCHEN	DELTA	MODE #: 9113-BL-DST STYLE: ESSA SINGLE HANDLE PULL DOWN	MATTE BLACK		SINGLE HANDLE PULL-DOWN FAUCET		PER ID SPECIFICATION	GC	GC		NO	OR EQUAL AS APPROVED BY OWNER	VERIFY W/ MANUF.
UPF-2	KITCHEN SINK	UNIT KITCHEN	MR DIRECT SINKS	MODEL #: 3120D STYLE: UNDERMOUNT 3/4" RADIUS SINK	18-GUAGE STAINLESS STEEL	31 1/4"W X 18"D X 9"H	UNDERMOUNT 3/4" RADIUS SINK		PER ID SPECIFICATION	GC	GC		NO	OR EQUAL AS APPROVED BY OWNER	VERIFY W/ MANUF.
UPF-2ADA	KITCHEN SINK (ADA)	UNIT KITCHEN	MR DIRECT SINKS	MODEL #: ADA3218C STYLE: SINGLE BOWL UNDERMOUNT ADA SINK	18-GUAGE STAINLESS STEEL	31-1/4" W X 18" D X 5-3/4" H	UNDERMOUNT ADA SINK		PER ID SPECIFICATION	GC	GC		NO	OR EQUAL AS APPROVED BY OWNER	VERIFY W/ MANUF.
UPF-3	BATHROOM FAUCET	UNIT BATHROOM	DELTA	MODEL #: 559LF-BLMPU STYLE: TRINSIC SINGLE HANDLE DECK MOUNT	MATTE BLACK		SINGLE HANDLE DECK MOUNT		PER ID SPECIFICATION	GC	GC		NO	OR EQUAL AS APPROVED BY OWNER	VERIFY W/ MANUF.
UPF-4	BATHROOM SINK	UNIT BATHROOM	STERLING	MODEL #: 442007-U STYLE: ADA UNDERMOUNT BATHROOM SINK	0 WHITE	20-3/16" W X 14-3/8" D X 7-1/16" H	UNDERMOUNT BATHROOM SINK		PER ID SPECIFICATION	GC	GC		NO	OR EQUAL AS APPROVED BY OWNER	VERIFY W/ MANUF.
UPF-5	TUB AND SHOER TRIM	UNIT BATHROOM	DELTA	MODEL #: T14459-BL STYLE: TUB AND SHOWER FAUCET TRIM - TUB/SHOWER	MATTE BLACK		TUB AND SHOWER FAUCET TRIM - TUB AND SHOWER		PER ID SPECIFICATION	GC	GC		NO	OR EQUAL AS APPROVED BY OWNER	VERIFY W/ MANUF.
UPF-6	SHOWER FAUCET	UNIT BATHROOM	DELTA	MODEL #: T14259-BL STYLE: TUB AND FAUCET TRIM - SHOWER ONLY	MATTE BLACK		TUB AND SHOWER FAUCET TRIM - SHOWER/ONLY		PER ID SPECIFICATION	GC	GC		NO	OR EQUAL AS APPROVED BY OWNER	VERIFY W/ MANUF.
UPF-7	BATHTUB	UNIT BATHROOM	SWAN	MODEL #: VP6030CTL.010 STYLE: 60 X 30 SOLID SURFACE TUB	WHITE	60" W X 30" D	60 X 30 SOLID SURFACE TUB		PER ID SPECIFICATION	GC	GC		NO	OR EQUAL AS APPROVED BY OWNER	VERIFY W/ MANUF.
UPF-8	SHOWER BASE	UNIT BATHROOM	AQUATIC	MODEL #: CSB6038AB-WH STYLE: ALCOVE SHOWER BASE	WHITE	60" W X 38" D	ALCOVE SHOWER BASE		PER ID SPECIFICATION	GC	GC		NO	OR EQUAL AS APPROVED BY OWNER	VERIFY W/ MANUF.
UPF-9	TOILET	UNIT BATHROOM	MANSFIELD	MODEL #: 135-160 STYLE: ALTO TOILET WITH SEAT	WHITE		ALTO TOILET WITH SEAT		PER ID SPECIFICATION	GC	GC		NO	OR EQUAL AS APPROVED BY OWNER	VERIFY W/ MANUF.
UPF-9A	ADA TOILET	UNIT BATHROOM	MANSFIELD	MODEL #: 137-160 STYLE: ALTO TOILET AND SEAT	WHITE		ALTO ADA TOILET WITH SEAT		PER ID SPECIFICATION	GC	GC		NO	OR EQUAL AS APPROVED BY OWNER	VERIFY W/ MANUF.
UPF-10	ADA SHOWER SLIDE BAR	UNIT BATHROOM	PFISTER	MODEL #: LG16-500B STYLE: ADA SHOWER SLIDE BAR	WHITE		ADA SHOWER SLIDE BAR		PER ID SPECIFICATION	GC	GC		NO	OR EQUAL AS APPROVED BY OWNER	VERIFY W/ MANUF.

RESIDENTIAL UNIT BATHROOM ACCESSORIES

TAG	PRODUCT	MANUFACTURER	LOCATION	MODEL/STYLE	FINISH/COLOR	SIZE	INSTALLATION	NOTES	PROVIDED BY	INSTALLED BY	DESCRIPTION	OR EQUAL, OR NO SUBSTITUTIONS	LONG LEAD TIME
UBA-1	TOWEL RING	DELTA	UNIT BATHROOM	MODEL #: 759460-BL STYLE: TRINSIC BATH COLLECTION	MATTE BLACK	6 13/32"W X 5 11/16"H X 2"D	WALL MOUNTED		GC	GC	TOWEL RING	OR EQUAL AS APPROVED BY OWNER	VERIFY W/ MANUF.
UBA-2	TOWEL BAR	DELTA	UNIT BATHROOM	MODEL #: 759240-BL STYLE: TRINSIC BATH COLLECTION	MATTE BLACK	26 1/4"W X 2 1/4" DIA. X 3 5/16"D	WALL MOUNTED		GC	GC	24" TOWEL BAR	OR EQUAL AS APPROVED BY OWNER	VERIFY W/ MANUF.
UBA-3	ROBE HOOK	DELTA	UNIT BATHROOM	MODEL #: 75935-BL STYLE: TRINSIC BATH COLLECTION	MATTE BLACK	3 1/8"H X 2 1/4"DIA. X 2 27/32"D	WALL MOUNTED		GC	GC	SINGLE ROBE HOOK	OR EQUAL AS APPROVED BY OWNER	VERIFY W/ MANUF.
UBA-4	TISSUE HOLDER	DELTA	UNIT BATHROOM	MODEL #: 75950-BL STYLE: TRINSIC BATH COLLECTION	MATTE BLACK	7"W X 2 1/4"DIA. X 3 5/16"D	WALL MOUNTED		GC	GC	TISSUE HOLDER	OR EQUAL AS APPROVED BY OWNER	VERIFY W/ MANUF.
UBA-5	SHOWER ENCLOSURE	QUALITY ENCLOSURES INC.	UNIT BATHROOM	FRAMELESS SHOWER ENCLOSURE 3/8" CLEAR TEMPERED FRAMELESS SHOWER DOOR AND INLINE PANEL WITH U CHANEL	MATTE BLACK	3/8"D	WALL MOUNTED		GC	GC	3/8" CLEAR TEMPERED FRAMELESS SHOWER DOOR AND INLINE PANEL WITH U CHANEL	OR EQUAL AS APPROVED BY OWNER	VERIFY W/ MANUF.
UBA-6	SHOWER ROD	MOEN	UNIT BATHROOM	MODEL #: CSR2168BL STYLE: CURVED SHOWER ROD	MATTE BLACK	54"-60"W X 5"-6 1/8"H	GLASS MOUNTED		GC	GC	ADJUSTABLE-LENGTH CURVED SHOWER ROD	OR EQUAL AS APPROVED BY OWNER	VERIFY W/ MANUF.

RESIDENTIAL UNIT APPLIANCE SCHEDULE

TAG	PRODUCT	MANUFACTURER	LOCATION	MODEL/STYLE	FINISH/COLOR	SIZE	DESCRIPTION	INSTALLATION	NOTES	PROVIDED BY	INSTALLED BY	DISTRIBUTOR/ VENDOR INFO	SAMPLE SUBMITS	OR EQUAL, OR NO SUBSTITUTIONS	LONG LEAD TIME
UA-1	REFRIGERATOR	GE	UNIT KITCHEN	GWE23GYNFS	STAINLESS STEEL	70"H X 31-1/4"D X 35-3/4"W	23.1 CU.FT. COUNTER DEPTHFINGERPRINT RESISTANT FRENCH-DOOR REFRIGERATOR		AS PER ID SPECIFICATION	GC	GC	DON TOMLINSON DONALD.TOMLINSO N@GEAPPLIANCES.COM	No	OR EQUAL AS APPROVED BY OWNER	VERIFY W/ MANUF.
UA-1A	ADA REFRIGERATOR	GE	UNIT KITCHEN	GYE22GYNFS	STAINLESS STEEL	70-1/2"H X 31-1/4" D X 35-3/4" W	22.1 CU.FT. COUNTER DEPTHFINGERPRINT RESISTANT FRENCH-DOOR REFRIGERATOR		AS PER ID SPECIFICATION	GC	GC	DON TOMLINSON DONALD.TOMLINSO N@GEAPPLIANCES.COM	No	OR EQUAL AS APPROVED BY OWNER	VERIFY W/ MANUF.
UA-2	DISHWASHER	GE	UNIT KITCHEN	GDT550PYRFS	STAINLESS STEEL	33-3/8" H X 24" D X 23-3/4" W	TOP CONTROL WITH PLASTIC INTERIOR DISHWASHER WITH SANITIZE CYCLE AND DRY BOOST		AS PER ID SPECIFICATION	GC	GC	DON TOMLINSON DONALD.TOMLINSO N@GEAPPLIANCES.COM	No	OR EQUAL AS APPROVED BY OWNER	VERIFY W/ MANUF.
UA-2A	ADA DISHWASHER	GE	UNIT KITCHEN	GDT226SSLSS	STAINLESS STEEL	23-3/4" W X 23" D X 32-3/8-34-3/4" H	DISHWASHER WITH HIDDEN CONTROLS		AS PER ID SPECIFICATION	GC	GC	DON TOMLINSON DONALD.TOMLINSO N@GEAPPLIANCES.COM	No	OR EQUAL AS APPROVED BY OWNER	VERIFY W/ MANUF.
UA-3	RANGE	GE	UNIT KITCHEN	JS645SLSS	STAINLESS STEEL	37-1/4"H X 28-1/4" D X 29-7/8"W	30" SLIDE-IN ELECTRIC RANGE		AS PER ID SPECIFICATION	GC	GC	DON TOMLINSON DONALD.TOMLINSO N@GEAPPLIANCES.COM	No	OR EQUAL AS APPROVED BY OWNER	VERIFY W/ MANUF.
UA-4	MICROWAVE	GE	UNIT KITCHEN	JVM6172SK	STAINLESS STEEL	29-7/8" W X 27-3/8" D X 36"H	1.7 CU. FT. OVER-THE-RANGE MICROWAVE OVEN		AS PER ID SPECIFICATION	GC	GC	DON TOMLINSON DONALD.TOMLINSO N@GEAPPLIANCES.COM	No	OR EQUAL AS APPROVED BY OWNER	VERIFY W/ MANUF.
UA-4A	ADA MICROWAVE	GE	UNIT KITCHEN	JES1145SHSS	STAINLESS STEEL	12"H X 15-5/8"D X 20-5/16"W	1.1 CU. FT. CAPACITY COUNTERTOP MICROWAVE OVEN		AS PER ID SPECIFICATION	GC	GC	DON TOMLINSON DONALD.TOMLINSO N@GEAPPLIANCES.COM	No	OR EQUAL AS APPROVED BY OWNER	VERIFY W/ MANUF.
UA-5	ADA RANGE HOOD	GE	UNIT KITCHEN	JVX3300SJSS	STAINLESS STEEL	29-7/8"W X 20"D X 5-1/2"H	ELEC.DRYER, 7.2 CU FT., 4 CYCLE/4 HEAT SELECT, 120 FT. VENTING		AS PER ID SPECIFICATION	GC	GC	DON TOMLINSON DONALD.TOMLINSO N@GEAPPLIANCES.COM	No	OR EQUAL AS APPROVED BY OWNER	VERIFY W/ MANUF.
UA-6	ADA STACKING DRYER	GE	UNIT LAUNDRY	GFV55ESSNWW	WHITE	28" W X 32"D X 39-3/4"	LONG VENT 7.8 CU. FT. CAPACITY FRONT LOAD ELECTRIC DRYER		AS PER ID SPECIFICATION	GC	GC	DON TOMLINSON DONALD.TOMLINSO N@GEAPPLIANCES.COM	No	OR EQUAL AS APPROVED BY OWNER	VERIFY W/ MANUF.
UA-7	ADA STACKING WASHER	GE	UNIT LAUNDRY	GEW510SCNWW	WHITE	39-3/4"H X 32" D X 28" W	4.5 CU. FT. CAPACITY FRONT LOAD ENERGY STAR WASHER WITH ULTRA FRESH VENT SYSTEM WITH ODOR BLOCK		AS PER ID SPECIFICATION	GC	GC	DON TOMLINSON DONALD.TOMLINSO N@GEAPPLIANCES.COM	No	OR EQUAL AS APPROVED BY OWNER	VERIFY W/ MANUF.
UA-8	SIDE BY SIDE WASER	GE	UNIT LAUNDRY	GTW685BSLWS	WHITE	46"H X 27"D X 27"W	4.5 CU. FT. CAPACITY WASHER WITH STAINLESS STEEL BASKET		AS PER ID SPECIFICATION	GC	GC	DON TOMLINSON DONALD.TOMLINSO N@GEAPPLIANCES.COM	No	OR EQUAL AS APPROVED BY OWNER	VERIFY W/ MANUF.
UA-11	SIDE BY SIDE DRYER	GE	UNIT LAUNDRY	GTD45EASJWS	WHITE	44"H X 29-1/2"D X 27"W	7.2 CU. FT. CAPACITY ALUMINIZED ALLOY DRUM ELECTRIC DRYER WITH SENSOR DRY		AS PER ID SPECIFICATION	GC	GC	DON TOMLINSON DONALD.TOMLINSO N@GEAPPLIANCES.COM	No	OR EQUAL AS APPROVED BY OWNER	VERIFY W/ MANUF.

RESIDENTIAL UNIT LIGHTING SCHEDULE

TAG	PRODUCT	LOCATION	MANUFACTURER	MODEL/STYLE	FINISH/COLOR	SIZE	LAMP	INSTALLATION	DISTRIBUTOR / VENDOR INFO	PROVIDED BY	INSTALLED BY	OR EQUAL/ NO SUBSTITUTIONS	LONG LEAD TIME
UL-1	DOWNLIGHT	TYP. RESIDENTIAL UNIT	CUADONE	NELOCAC SURFACE MOUNT LUMINAIRE NELOCAC-6RP	FINISH: WHITE	6"	700lm, 2700K, 90CRI	CEILING MOUNTED	JOHN DESTEFANO CUADONE 707.574.6430	GC	GC	OR EQUAL AS APPROVED BY OWNER	VERIFY W/ MANUF.
UL-2	UNDER COUNTER LIGHTING	UNIT KITCHEN	CUADONE	UL093-DCT	FINISH: WHITE	9"	3000K	UNDER CABINET	JOHN DESTEFANO CUADONE 707.574.6430	GC	GC	OR EQUAL AS APPROVED BY OWNER	VERIFY W/ MANUF.
UL-3	CEILING PENDANT	UNIT KITCHEN	CUADONE	LT6209S CORD HUNG PENDANT MODEL: LT6209S-1-100W-E26	SHADE FINISH: WHITE LEATHER STRAP	14.25"DIA X 14.5"H	2700K	CEILING PENDANT	JOHN DESTEFANO CUADONE 707.574.6430	GC	GC	OR EQUAL AS APPROVED BY OWNER	VERIFY W/ MANUF.
UL-4	VANITY MIRROR	UNIT BATHROOMS	CUADONE	LED MIRROR LTMA034856THO/30K/NTS	GLASS	MIRRORS TO BE CUSTOM SIZES; REFER TO UNIT ELEVATIONS FOR DIMENSIONS	DIMMABLE LED, 2700K LED, 120V	WALL MOUNTED	JOHN DESTEFANO CUADONE 707.574.6430	GC	GC	OR EQUAL AS APPROVED BY OWNER	VERIFY W/ MANUF.
UL-5	CEILING FAN	UNIT BEDROOMS	CUADONE	CF2020 LED CEILING FAN CF2020-52-17W-LED-BL-BLK	BLACK	52"DIA	17W LED, 1550lm, 120V, 3000K	CEILING MOUNTED	JOHN DESTEFANO CUADONE 707.574.6430	GC	GC	OR EQUAL AS APPROVED BY OWNER	VERIFY W/ MANUF.
UL-6	WALL SCONCE	UNITY BALCONY	CUADONE	LT9251 OUTDOOR WALL LANTERN LT9251-1-23W-E26-OBK	FINISH: OUTDOOR BLACK (OBK)	10"DIA X 8.5"H	2700K	WALL MOUNTED	JOHN DESTEFANO CUADONE 707.574.6430	GC	GC	OR EQUAL AS APPROVED BY OWNER	VERIFY W/ MANUF.

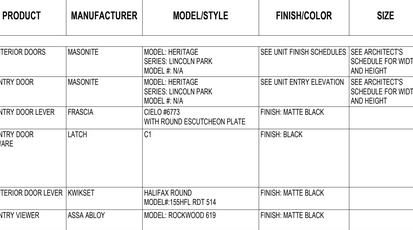

CORRIDOR ACCENT ELEVATION 4

3/8" = 1'-0"

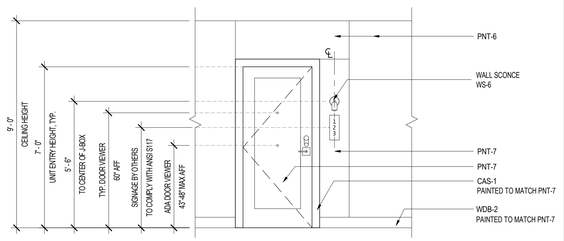

TYPICAL RECESSED UNIT ENTRY 3

3/8" = 1'-0"

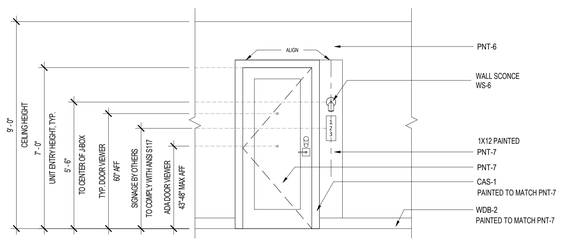

TYPICAL FLUSH UNIT ENTRY 2

3/8" = 1'-0"

RESIDENTIAL UNIT FINISH SCHEDULE 1

SCALE: N.T.S

JDAVIS
510 South Wilmington Street | Raleigh, NC 27601 | tel 919.833.1500
1218 Chestnut St., 7th Floor | Philadelphia, PA 19107

Singh Development
MORRISVILLE TOWN CENTER
MTC Multifamily
Morrisville, NC

		DATE
PROJECT:	21030	
ISSUE:		
	SCHEMATIC DESIGN	01-12-2024
	DESIGN DEVELOPMENT	04-15-2024
	HUD	08-30-2024
	FOR CONSTRUCTION	09-25-2024

REVISION	DESCRIPTION	DATE

CONTENT: RESIDENTIAL UNIT SCHEDULES

A6.45

9/25/2024 9:54:55 AM
\\jds-fs01\Users\TrishP\Local\Documents\Autodesk\My Projects\MTC_ID_CD03_v2022_cent3d35SF.rvt

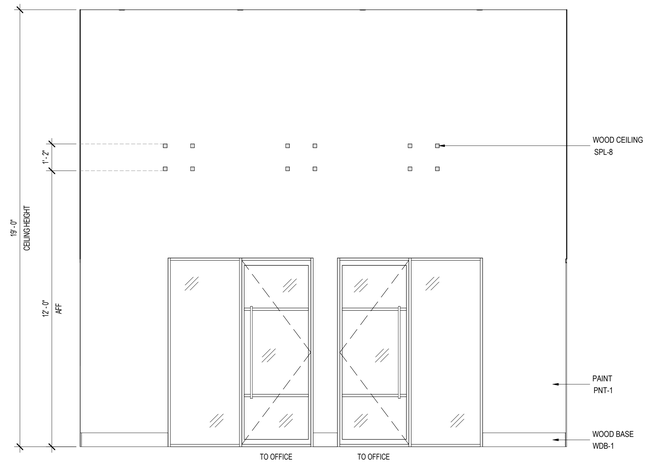

LEASING 004 INTERIOR ELEVATION 7
3/8" = 1'-0"

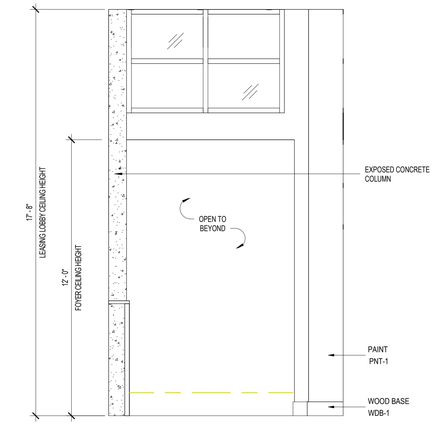

LEASING LOBBY 003 INTERIOR ELEVATION 6
3/8" = 1'-0"

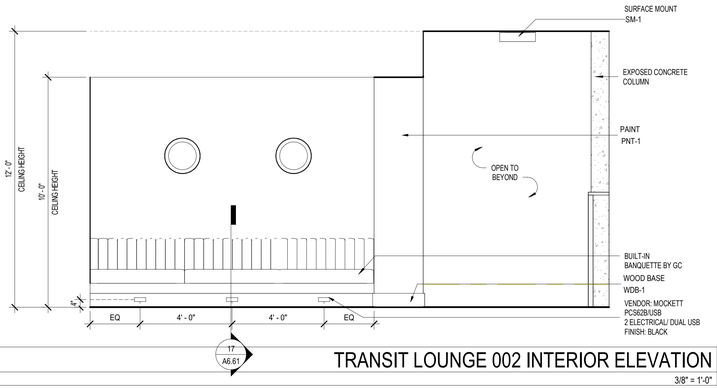

TRANSIT LOUNGE 002 INTERIOR ELEVATION 5
3/8" = 1'-0"

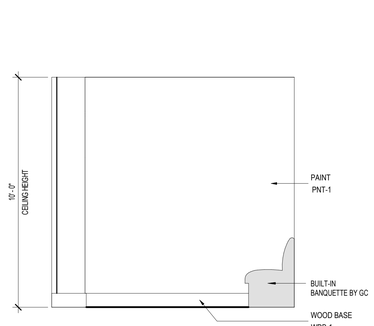

TRANSIT LOUNGE 002 INTERIOR ELEVATION 4
3/8" = 1'-0"

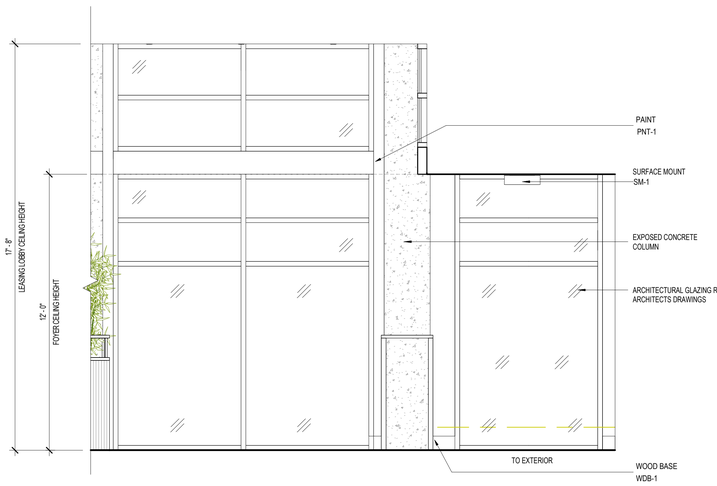

FOYER 001 INTERIOR ELEVATION 3
3/8" = 1'-0"

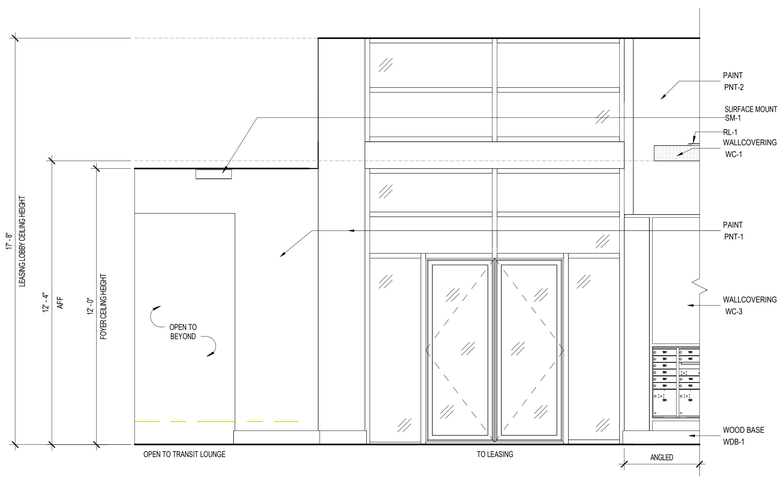

FOYER 001 INTERIOR ELEVATION 2
3/8" = 1'-0"

FOYER 001 INTERIOR ELEVATION 1
3/8" = 1'-0"

JDAVIS
510 South Wilmington Street | Raleigh, NC 27601 | tel 919.835.1500
1218 Chestnut St., 7th Floor | Philadelphia, PA 19107

Singh Development
MORRISVILLE TOWN CENTER
MTC Multifamily
Morrisville, NC

LAURENT P. DE COMARMOND
REGISTERED ARCHITECT
09.24.2024
11659
NORTH CAROLINA
DURHAM, NC

JDAVIS ARCHITECTS, PC
REGISTERED ARCHITECTURAL COMPANY
51208
NORTH CAROLINA
RALEIGH, NC

		DATE
PROJECT:	21030	
ISSUE:		
	SCHEMATIC DESIGN	01-12-2024
	DESIGN DEVELOPMENT	04-15-2024
	HUD	08-30-2024
	FOR CONSTRUCTION	09-25-2024

REVISION	DESCRIPTION	DATE

CONTENT: INTERIOR ELEVATIONS

A6.50

\\jda-fs01\UserProfiles$\Daniel\Documents\Autodesk\My Projects\MTC_D_C003_r2022_central35SP.rvt
9/25/2024 9:55:04 AM

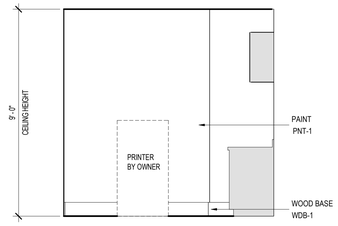

WORK ROOM 005 INTERIOR ELEVATION | 10

3/8" = 1'-0"

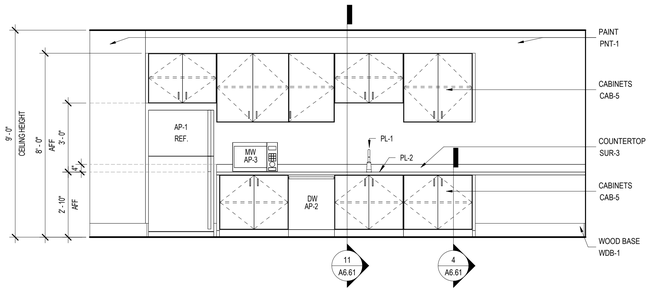

WORK ROOM 005 INTERIOR ELEVATION | 9

3/8" = 1'-0"

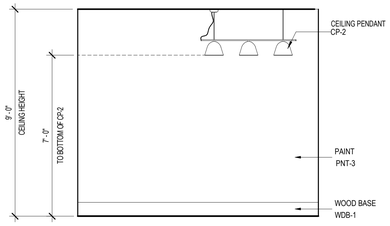

TYP. OFFICE INTERIOR ELEVATION | 8

3/8" = 1'-0"

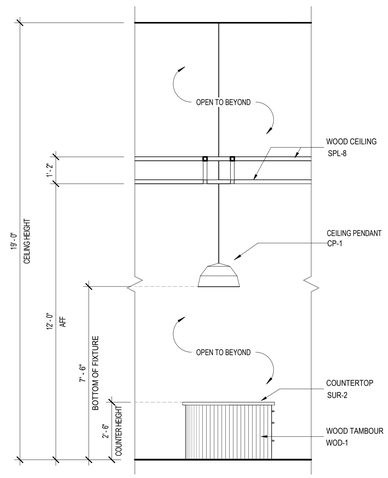

LEASING 004 DESK SIDE INTERIOR ELEVATION | 7

3/8" = 1'-0"

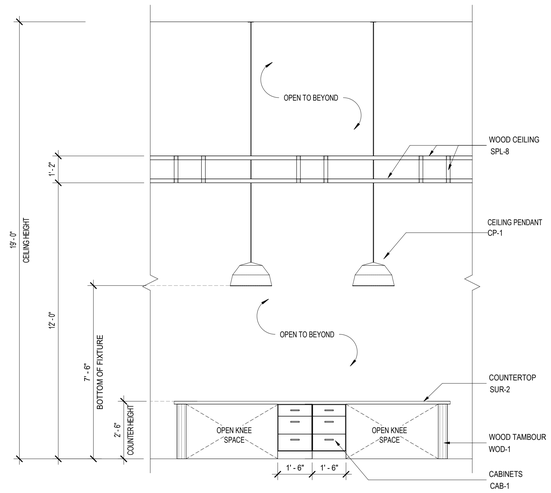

LEASING 004 DESK BACK INTERIOR ELEVATION | 6

3/8" = 1'-0"

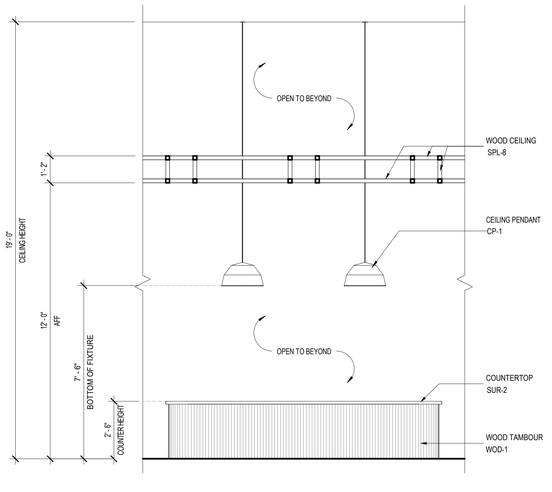

LEASING 004 DESK FRONT INTERIOR ELEVATION | 5

3/8" = 1'-0"

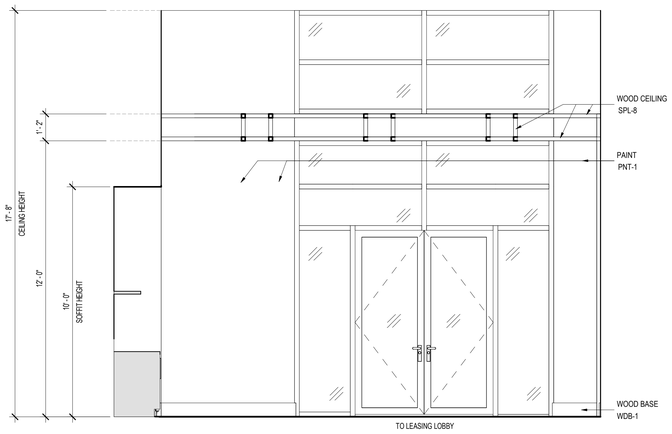

LEASING 004 INTERIOR ELEVATION | 4

3/8" = 1'-0"

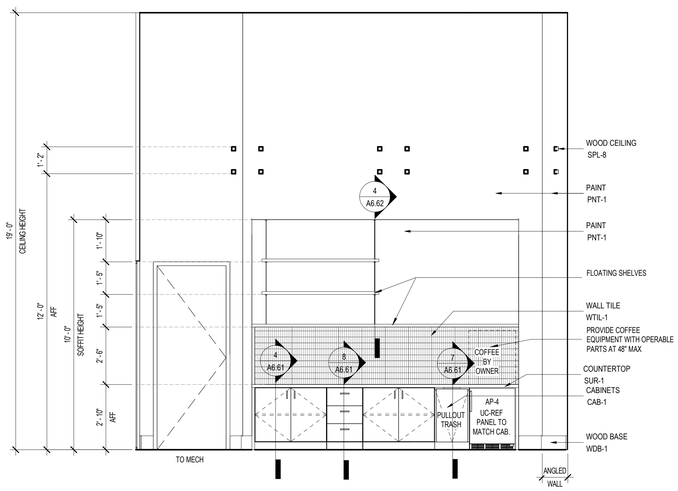

LEASING 004 INTERIOR ELEVATION | 3

3/8" = 1'-0"

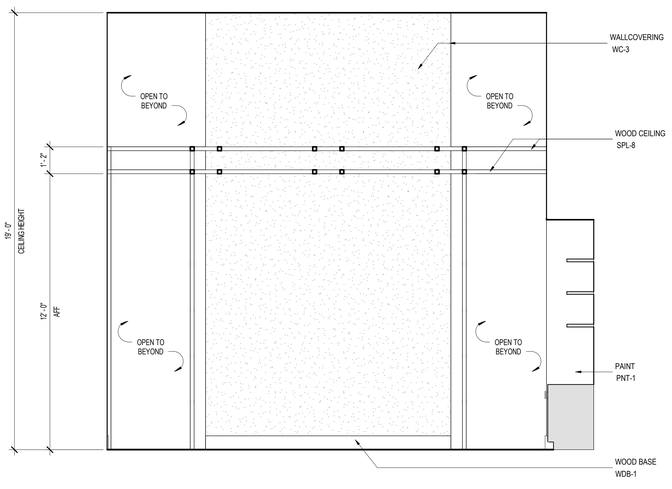

LEASING 004 INTERIOR ELEVATION | 2

3/8" = 1'-0"

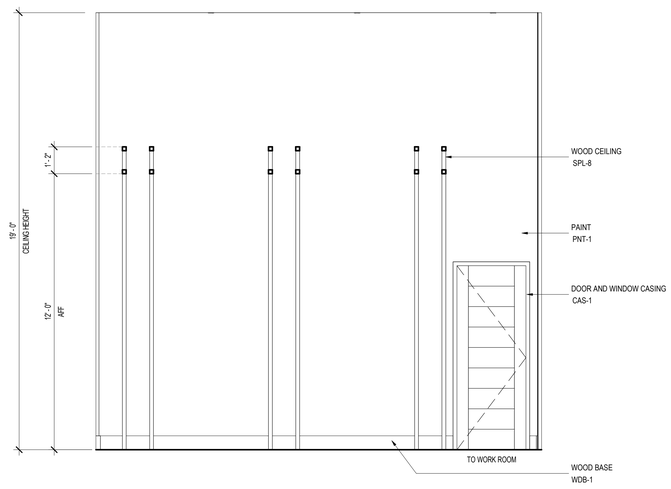

LEASING 004 INTERIOR ELEVATION | 1

3/8" = 1'-0"

JDAVIS
510 South Wilmington Street | Raleigh, NC 27601 | tel 919.833.1500
1218 Chestnut St., 7th Floor | Philadelphia, PA 19107

MORRISVILLE TOWN CENTER

Singh Development
MTC Multifamily
Morrisville, NC

LAURENT P. DE COMARMOND
REGISTERED ARCHITECT
09.24.2024
11659
NORTH CAROLINA
DURHAM, NC

JDAVIS ARCHITECTS, PC
REGISTERED ARCHITECTURAL COMPANY
51208
NORTH CAROLINA
RALEIGH, NC

		DATE
PROJECT:	21030	
ISSUE:		
	SCHEMATIC DESIGN	01-12-2024
	DESIGN DEVELOPMENT	04-15-2024
	HUD	08-30-2024
	FOR CONSTRUCTION	09-25-2024

REVISION	DESCRIPTION	DATE

CONTENT: INTERIOR ELEVATIONS

A6.51

\\jda-fs01\Users\RedPlaid\Documents\Autodesk\Ala Project\MTC_D_CD03_r2022_cenk3SSF.rvt
9/25/2024 9:55:16 AM

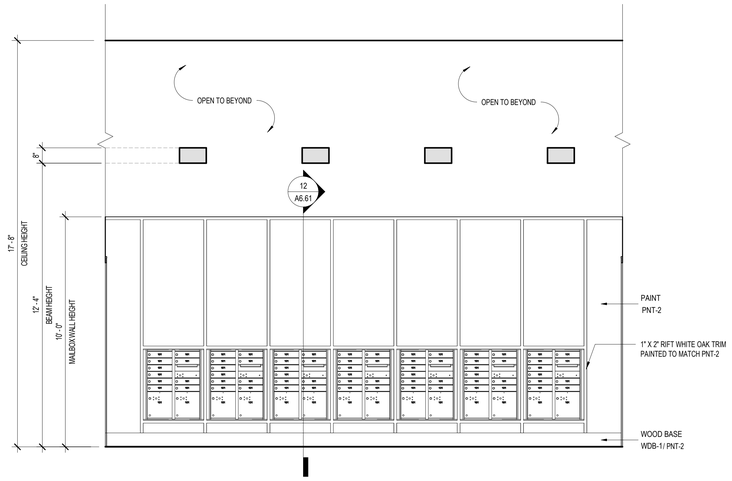

MAILROOM 009 WEST MAILBOX HALL INTERIOR ELEVATION 4

3/8" = 1'-0"

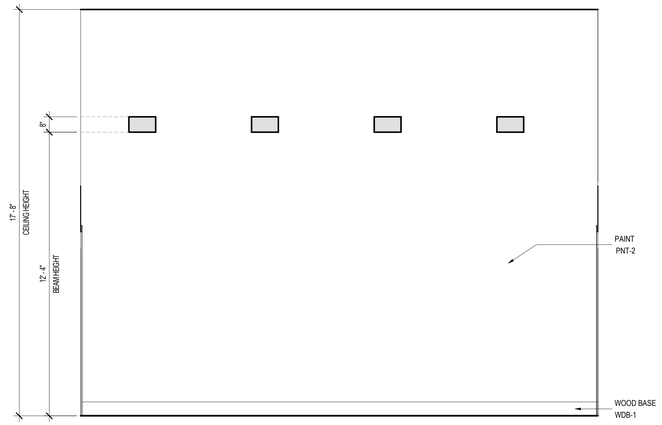

MAILROOM 009 EAST MAILBOX HALL INTERIOR ELEVATION 3

3/8" = 1'-0"

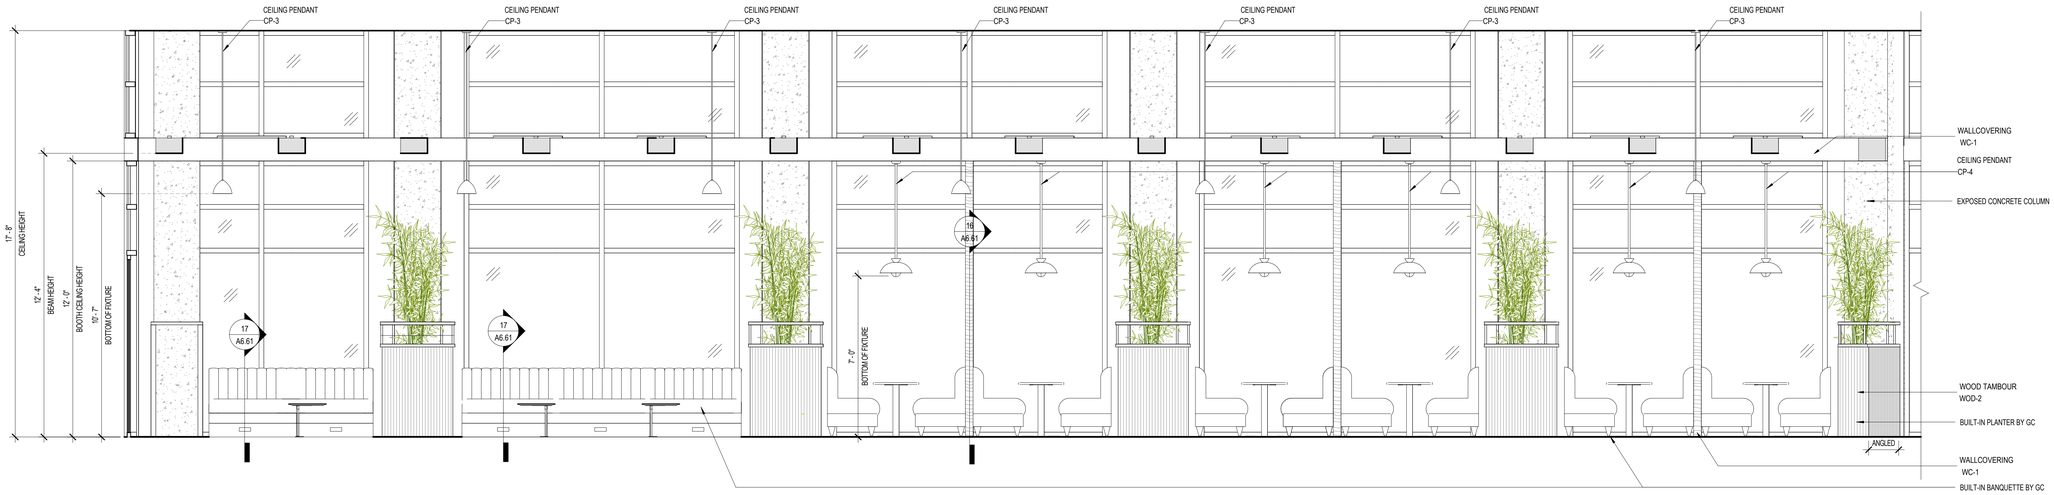

MAILROOM 009 EAST INTERIOR ELEVATION 2

3/8" = 1'-0"

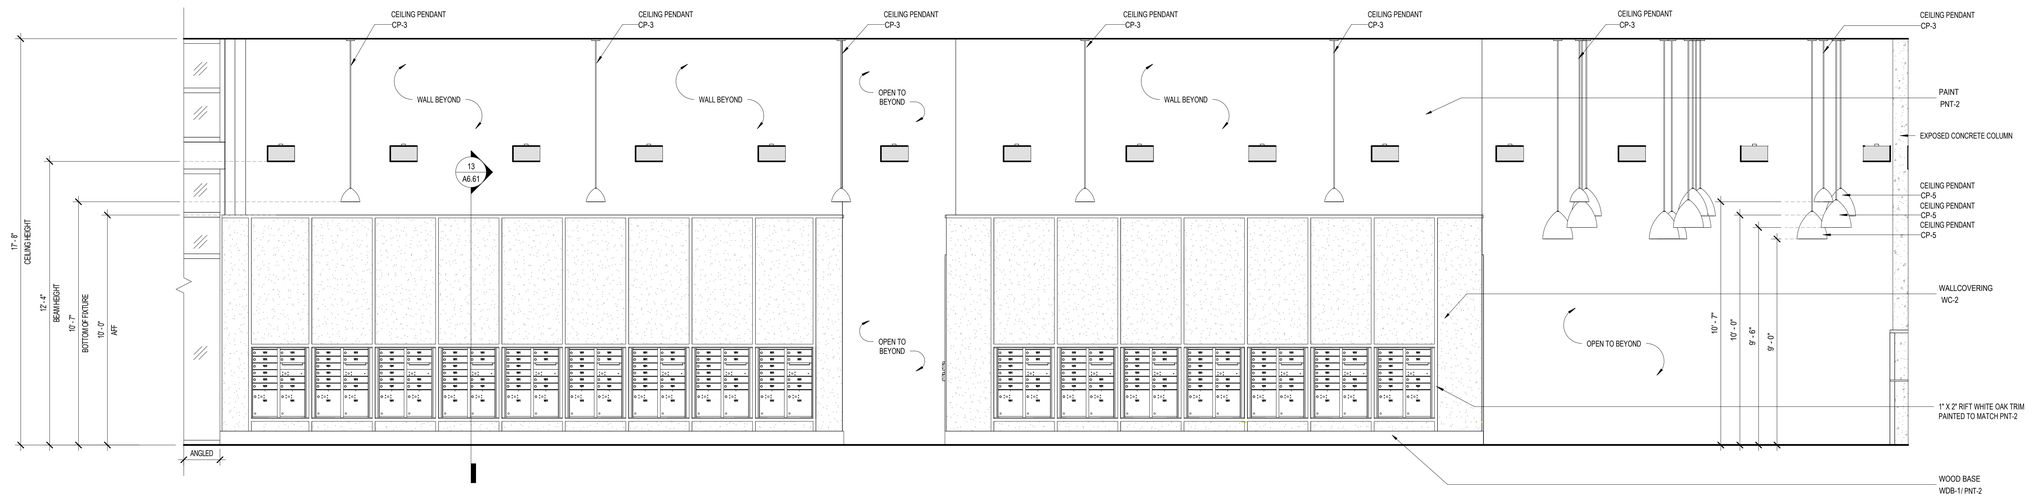

MAILROOM 009 EAST INTERIOR ELEVATION 1

3/8" = 1'-0"

JDAVIS
510 South Wilmington Street | Raleigh, NC 27601 | tel 919.833.1500
1218 Chestnut St., 7th Floor | Philadelphia, PA 19107

Singh Development

MORRISVILLE TOWN CENTER

MTC Multifamily

Morrisville, NC

LAURENT P. DE COMARMOND
REGISTERED ARCHITECT
09.24.2024
11659
NORTH CAROLINA
DURHAM, NC

JDAVIS ARCHITECTS, PC
REGISTERED ARCHITECTURAL COMPANY
51208
NORTH CAROLINA
RALEIGH, NC

		DATE
PROJECT:	21030	
ISSUE:		
	SCHEMATIC DESIGN	01-12-2024
	DESIGN DEVELOPMENT	04-15-2024
	HUD	08-30-2024
	FOR CONSTRUCTION	09-25-2024

REVISION	DESCRIPTION	DATE

CONTENT: INTERIOR ELEVATIONS

A6.52

9/25/2024 9:55:35 AM
\\jda-fs01\Users\Pat\Desktop\Documents\Autodesk\My Projects\MTC_D_0303_r2022_central55SIP.rvt

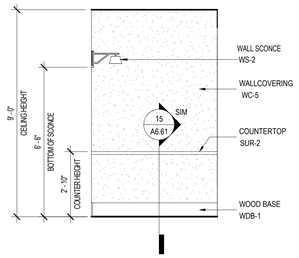

TYP. POD INTERIOR ELEVATION 8

3/8" = 1'-0"

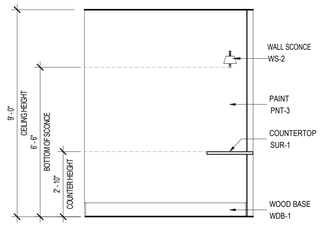

TYP. POD INTERIOR ELEVATION 7

3/8" = 1'-0"

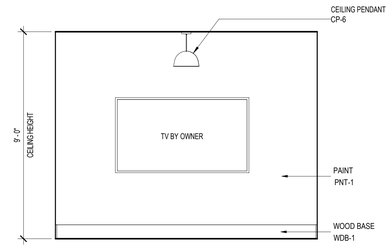

CONFERENCE 018 INTERIOR ELEVATION 6

3/8" = 1'-0"

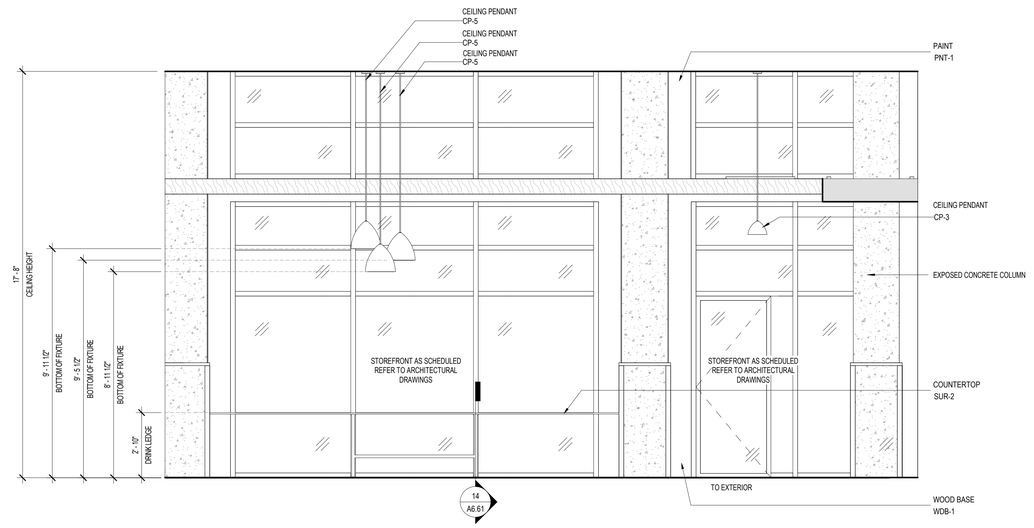

CO-WORKING 017 INTERIOR ELEVATION 5

3/8" = 1'-0"

CO-WORKING 017 INTERIOR ELEVATION 4

3/8" = 1'-0"

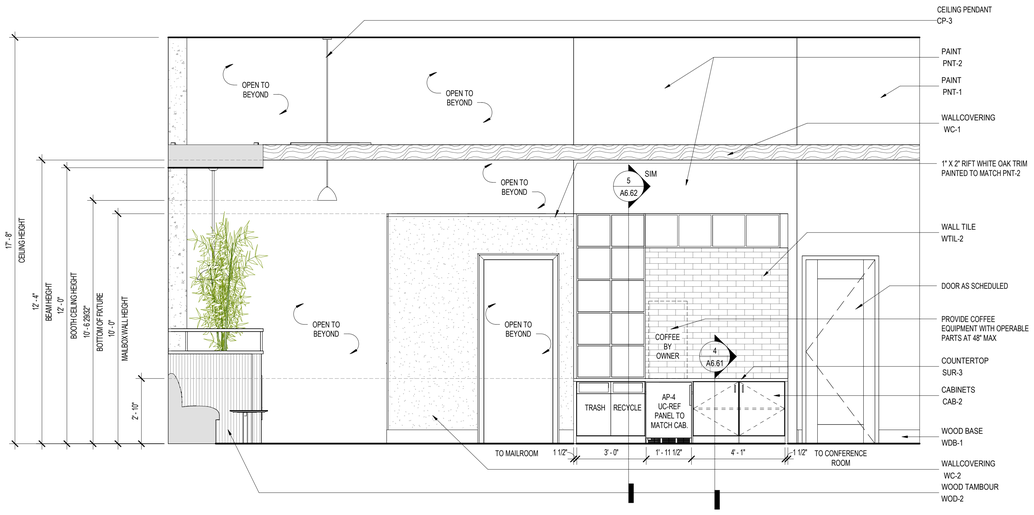

CO-WORKING 017 INTERIOR ELEVATION 3

3/8" = 1'-0"

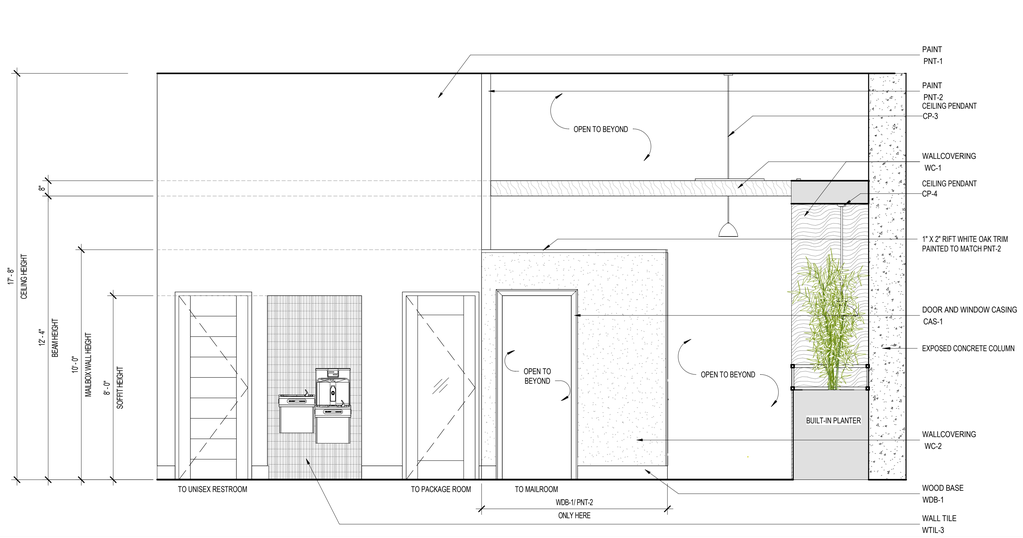

MAILROOM 009 SOUTH HALL INTERIOR ELEVATION 5

3/8" = 1'-0"

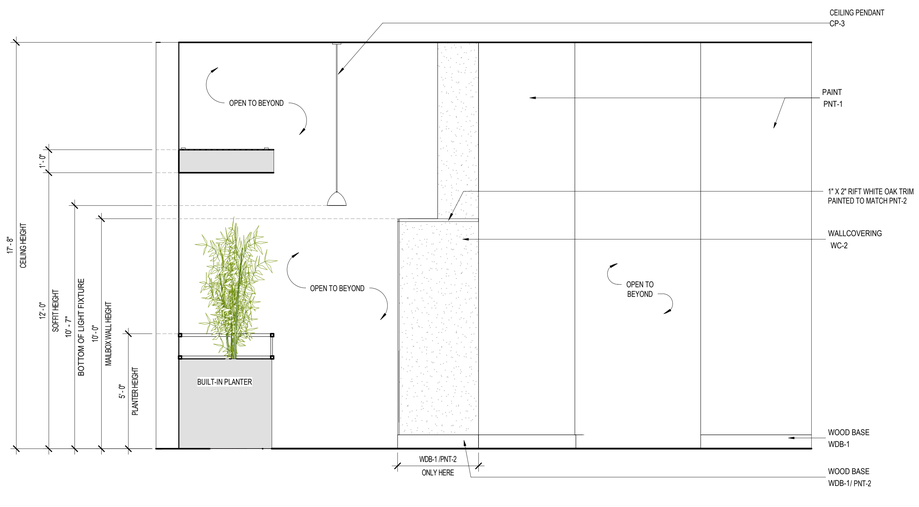

MAILROOM 009 NORTH HALL INTERIOR ELEVATION 3

3/8" = 1'-0"

JDAVIS
510 South Wilmington Street | Raleigh, NC 27601 | tel 919.833.1500
1218 Chestnut St., 7th Floor | Philadelphia, PA 19107

Singh Development
MORRISVILLE TOWN CENTER
MTC Multifamily
Morrisville, NC

LAURENT P. DE COMARMOND
REGISTERED ARCHITECT
09.24.2024
11659
NORTH CAROLINA
DURHAM, NC

JDAVIS ARCHITECTS, PC
REGISTERED ARCHITECTURAL COMPANY
51208
NORTH CAROLINA
RALEIGH, NC

		DATE
PROJECT:	21030	
ISSUE:		
	SCHEMATIC DESIGN	01-12-2024
	DESIGN DEVELOPMENT	04-15-2024
	HUD	08-30-2024
	FOR CONSTRUCTION	09-25-2024

REVISION	DESCRIPTION	DATE

CONTENT: INTERIOR ELEVATIONS

A6.53

\\jda-fs01\UserProfiles$\Daniel\Documents\Autodesk\Hy Project\MTC_D_C003_r2022_zaria3DSSP.rvt
9/25/2024 9:56:02 AM

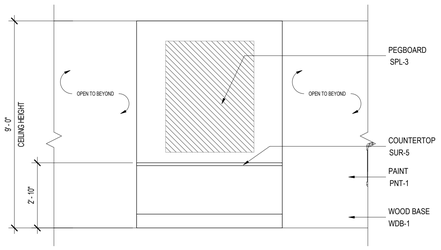

BIKE ROOM 028 INTERIOR ELEVATION 13
3/8" = 1'-0"

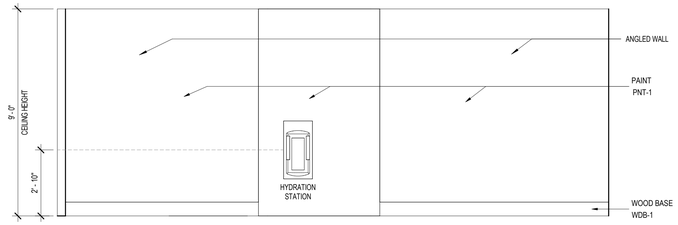

BIKE ROOM 028 INTERIOR ELEVATION 12
3/8" = 1'-0"

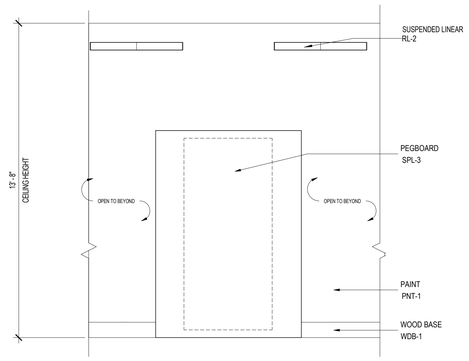

BIKE ROOM 028 INTERIOR ELEVATION 11
3/8" = 1'-0"

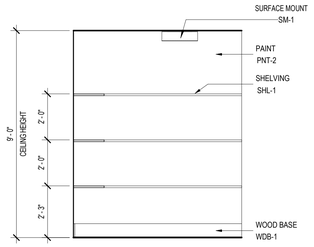

PACKAGE ROOM 016 INTERIOR ELEVATION 10
3/8" = 1'-0"

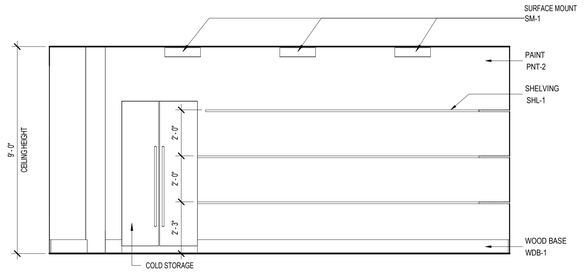

PACKAGE ROOM 016 INTERIOR ELEVATION 9
3/8" = 1'-0"

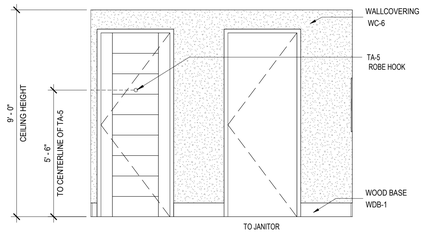

MAILROOM ADA UNISEX 013 INTERIOR ELEVATION 8
3/8" = 1'-0"

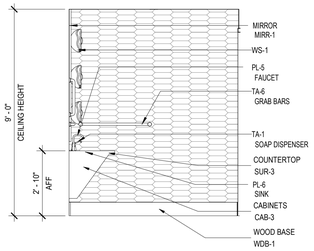

MAILROOM ADA UNISEX 013 INTERIOR ELEVATION 7
3/8" = 1'-0"

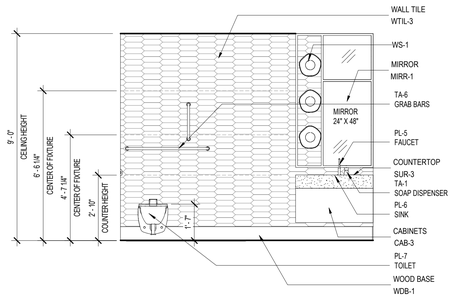

MAILROOM ADA UNISEX 013 INTERIOR ELEVATION 6
3/8" = 1'-0"

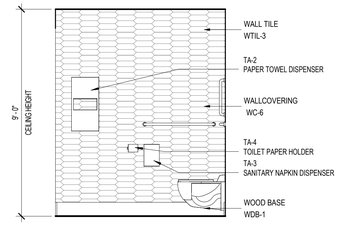

MAILROOM ADA UNISEX 013 INTERIOR ELEVATION 5
3/8" = 1'-0"

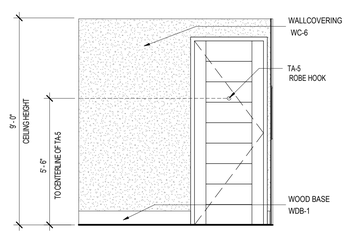

TYP. MAILROOM UNISEX INTERIOR ELEVATION 4
3/8" = 1'-0"

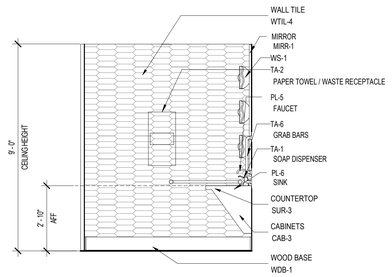

TYP. MAILROOM UNISEX INTERIOR ELEVATION 3
3/8" = 1'-0"

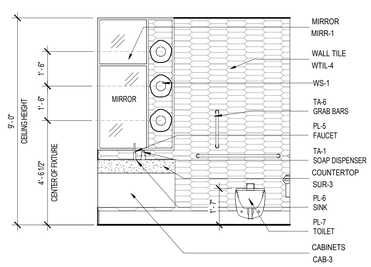

TYP. MAILROOM UNISEX INTERIOR ELEVATION 2
3/8" = 1'-0"

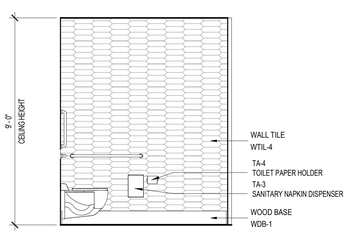

TYP. MAILROOM UNISEX INTERIOR ELEVATION 1
3/8" = 1'-0"

JDAVIS
510 South Wilmington Street | Raleigh, NC 27601 | tel 919.835.1500
1218 Chestnut St., 7th Floor | Philadelphia, PA 19107

Singh Development
MORRISVILLE TOWN CENTER
MTC Multifamily
Morrisville, NC

LAURENT P. DE COMARMOND
REGISTERED ARCHITECT
09.24.2024
11659
NORTH CAROLINA
DURHAM, NC

JDAVIS ARCHITECTS PC
REGISTERED ARCHITECTURAL COMPANY
51208
NORTH CAROLINA
RALEIGH, NC

		DATE
PROJECT:	21030	
ISSUE:		
	SCHEMATIC DESIGN	01-12-2024
	DESIGN DEVELOPMENT	04-15-2024
	HUD	08-30-2024
	FOR CONSTRUCTION	09-25-2024

REVISION	DESCRIPTION	DATE

CONTENT: INTERIOR ELEVATIONS

A6.54

\\jda-fs01\Users\PaigeSpinali\Documents\Autodesk\My Projects\MTC_D_C003_r2022_zaria3DSSP.rvt
9/25/2024 9:56:17 AM

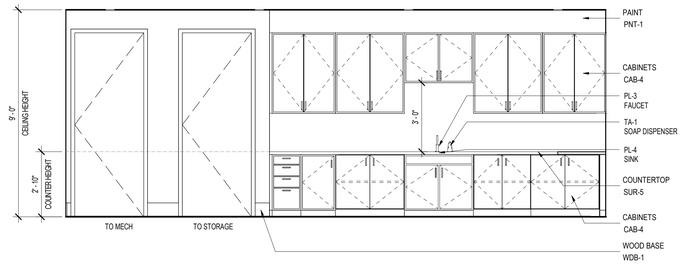

MAKERS SPACE 023 INTERIOR ELEVATION 10

3/8" = 1'-0"

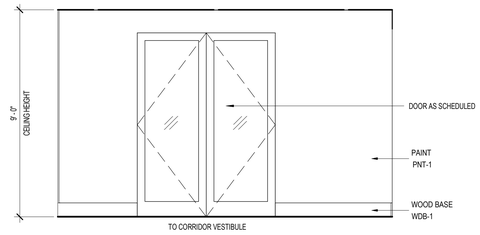

MAKERS SPACE 023 INTERIOR ELEVATION 9

3/8" = 1'-0"

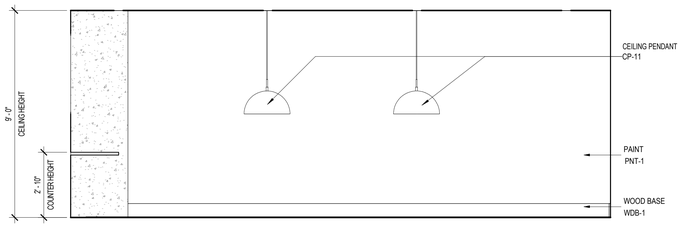

MAKERS SPACE 023 INTERIOR ELEVATION 8

3/8" = 1'-0"

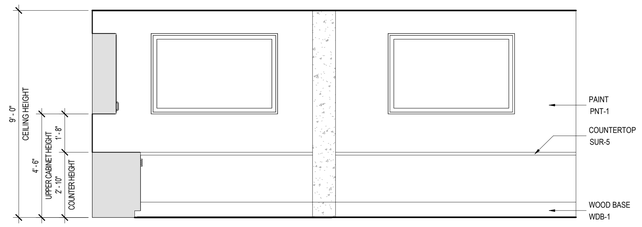

MAKERS SPACE 023 INTERIOR ELEVATION 7

3/8" = 1'-0"

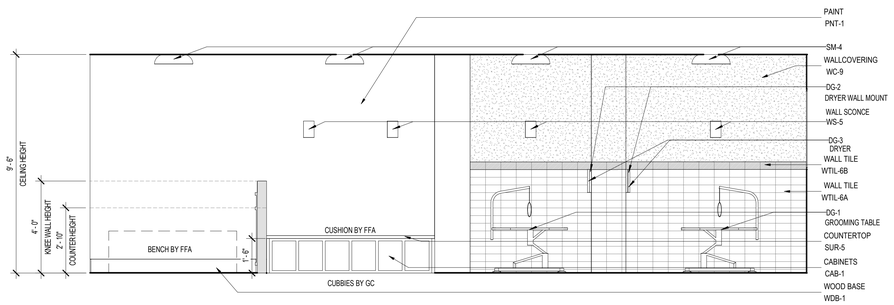

PET SPA 027 INTERIOR ELEVATION 6

3/8" = 1'-0"

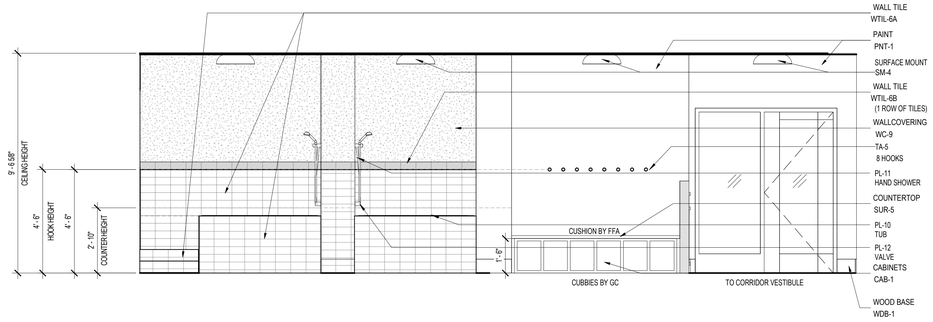

PET SPA 027 INTERIOR ELEVATION 5

3/8" = 1'-0"

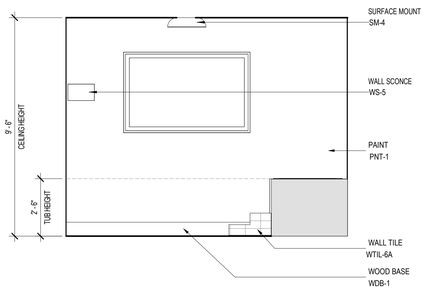

PET SPA 027 INTERIOR ELEVATION 4

3/8" = 1'-0"

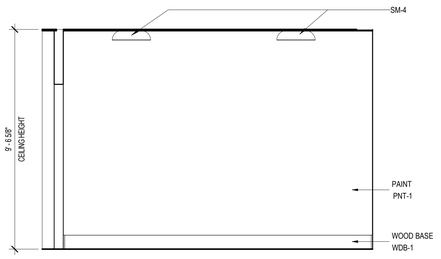

PET SPA VESTIBULE 026 INTERIOR ELEVATION 3

3/8" = 1'-0"

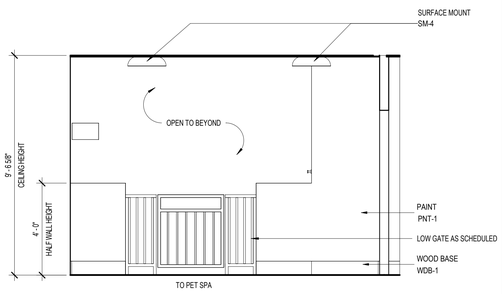

PET SPA VESTIBULE 026 INTERIOR ELEVATION 2

3/8" = 1'-0"

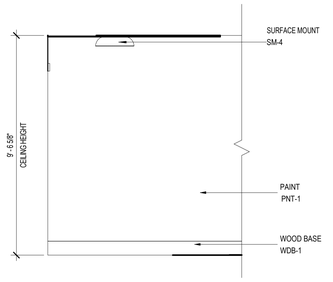

VESTIBULE 022 INTERIOR ELEVATION 1

3/8" = 1'-0"

JDAVIS
510 South Wilmington Street | Raleigh, NC 27601 | tel 919.833.1500
1218 Chestnut St., 7th Floor | Philadelphia, PA 19107

Singh Development

MORRISVILLE TOWN CENTER

MTC Multifamily

Morrisville, NC

LAUREN P. DE COMARMOND REGISTERED ARCHITECT 09.24.2024 11659 NORTH CAROLINA DURHAM, NC

JDAVIS ARCHITECTS, PC REGISTERED ARCHITECTURAL COMPANY 51208 NORTH CAROLINA RALEIGH, NC

		DATE
PROJECT:	21030	
ISSUE:		
	SCHEMATIC DESIGN	01-12-2024
	DESIGN DEVELOPMENT	04-15-2024
	HUD	08-30-2024
	FOR CONSTRUCTION	09-25-2024

REVISION	DESCRIPTION	DATE

CONTENT: INTERIOR ELEVATIONS

A6.55

9/25/2024 9:45:29 AM
\\jda-fs01\Users\Pat\Daniel\Documents\Autodesk\My Projects\MTC_ID_0303_-0322_daniel3538F.rvt

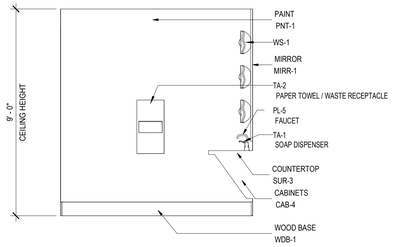

TYP. SPA UNISEX INTERIOR ELEVATION 9
3/8" = 1'-0"

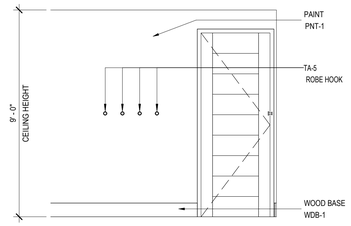

TYP. SPA UNISEX INTERIOR ELEVATION 8
3/8" = 1'-0"

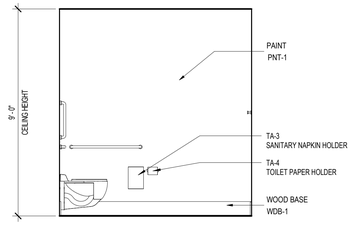

TYP. SPA UNISEX INTERIOR ELEVATION 7
3/8" = 1'-0"

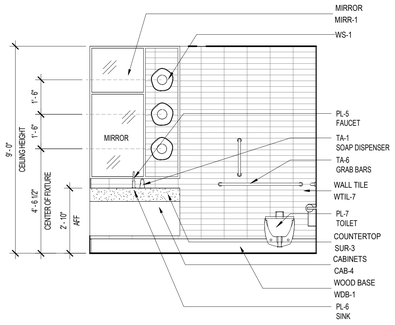

TYP. SPA UNISEX INTERIOR ELEVATION 6
3/8" = 1'-0"

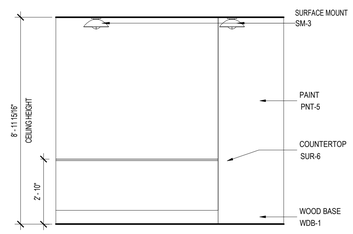

MASSAGE 031B INTERIOR ELEVATION 5
3/8" = 1'-0"

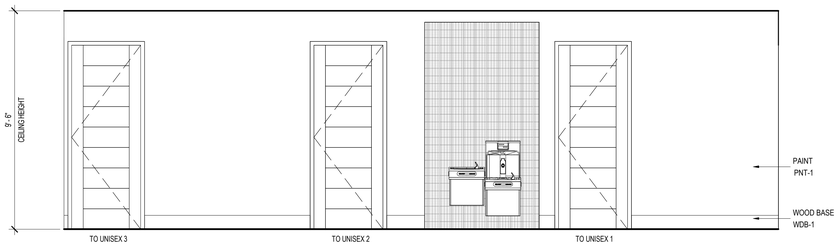

WELLNESS CENTER SOUTH INTERIOR ELEVATION 4
3/8" = 1'-0"

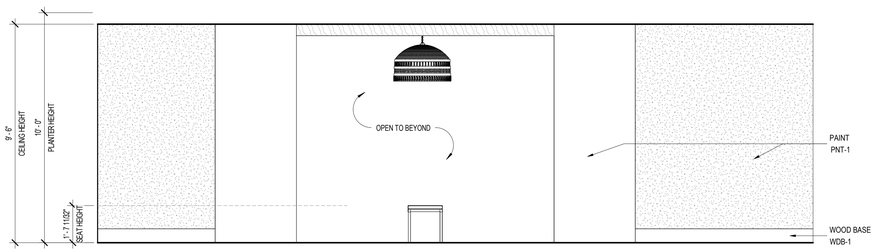

WELLNESS CENTER 031 INTERIOR ELEVATION 3
3/8" = 1'-0"

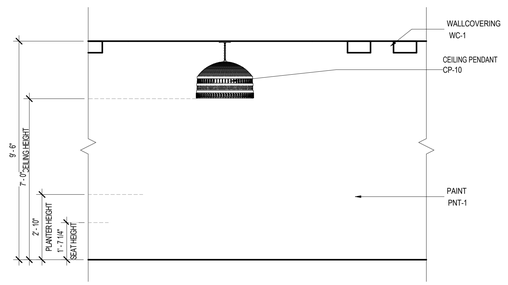

WELLNESS CENTER 031 INTERIOR ELEVATION 2
3/8" = 1'-0"

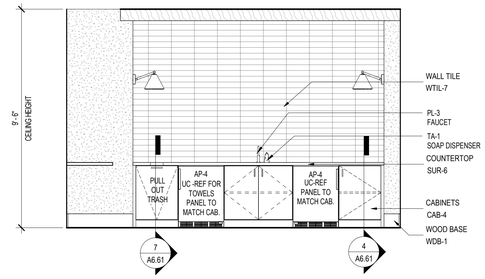

WELLNESS CENTER 031 INTERIOR ELEVATION 1
3/8" = 1'-0"

JDAVIS
510 South Wilmington Street | Raleigh, NC 27601 | tel 919.835.1500
1218 Chestnut St., 7th Floor | Philadelphia, PA 19107

Singh Development
MORRISVILLE TOWN CENTER
MTC Multifamily
Morrisville, NC

LAUREN P. DE COMARMOND
REGISTERED ARCHITECT
09.24.2024
11659
NORTH CAROLINA
DURHAM, NC

JDAVIS ARCHITECTS, PC
REGISTERED ARCHITECTURAL COMPANY
51208
NORTH CAROLINA
RALEIGH, NC

		DATE
PROJECT:	21030	
ISSUE:		
	SCHEMATIC DESIGN	01-12-2024
	DESIGN DEVELOPMENT	04-15-2024
	HUD	08-30-2024
	FOR CONSTRUCTION	09-25-2024

REVISION	DESCRIPTION	DATE

CONTENT: INTERIOR ELEVATIONS

A6.56

9/25/2024 9:45:39 AM
\\jda-fs01\Users\Pat\Egnyte\Documents\Autodesk\My Projects\MTC_ID_0303_-0022_central\5538F.rvt

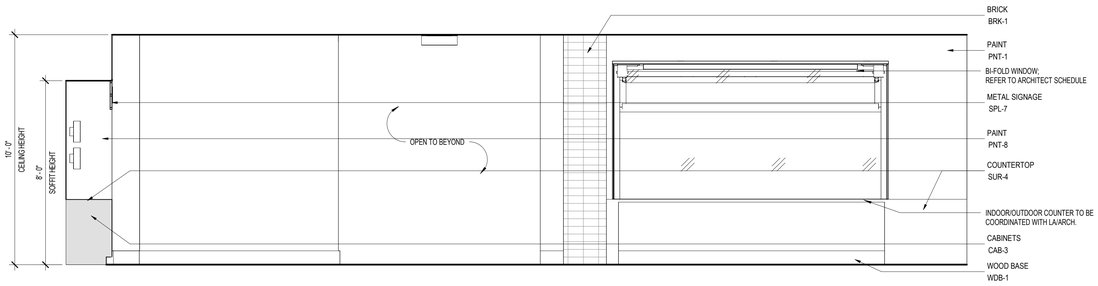

CLUB 202 & GAME ROOM 203 INTERIOR ELEVATION 7

3/8" = 1'-0"

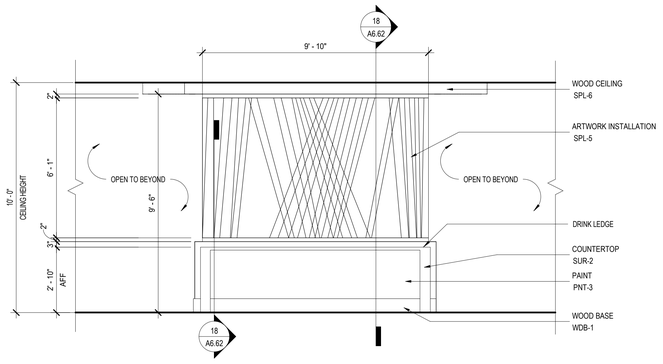

CLUB 202 INTERIOR ELEVATION 6

3/8" = 1'-0"

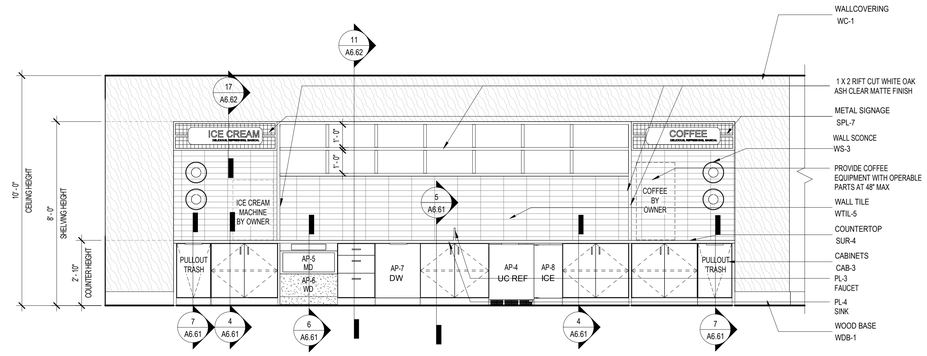

CLUB 202 INTERIOR ELEVATION 5

3/8" = 1'-0"

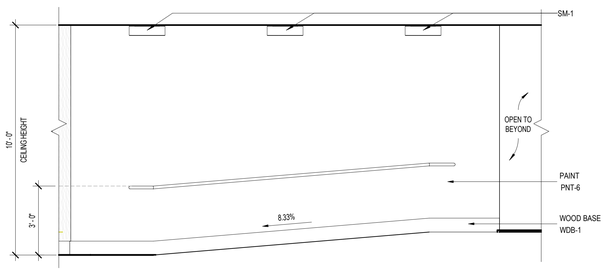

CLUB 202 INTERIOR ELEVATION 4

3/8" = 1'-0"

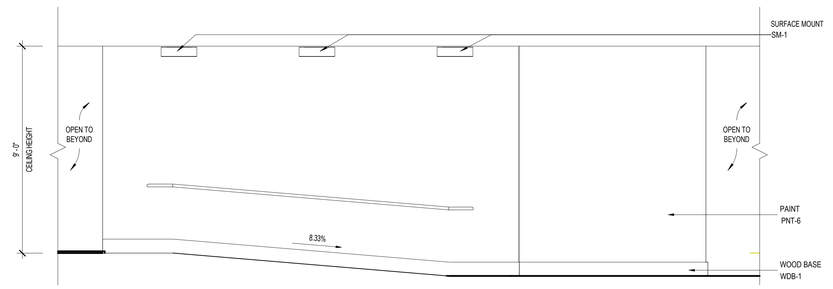

CLUB 202 INTERIOR ELEVATION 3

3/8" = 1'-0"

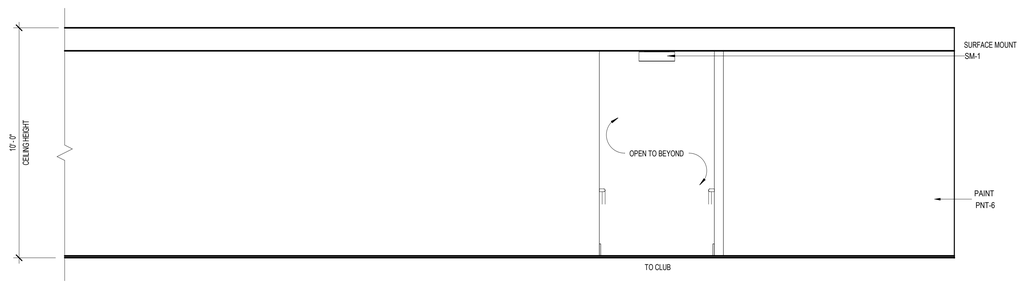

CORRIDOR 201 INTERIOR ELEVATION 2

3/8" = 1'-0"

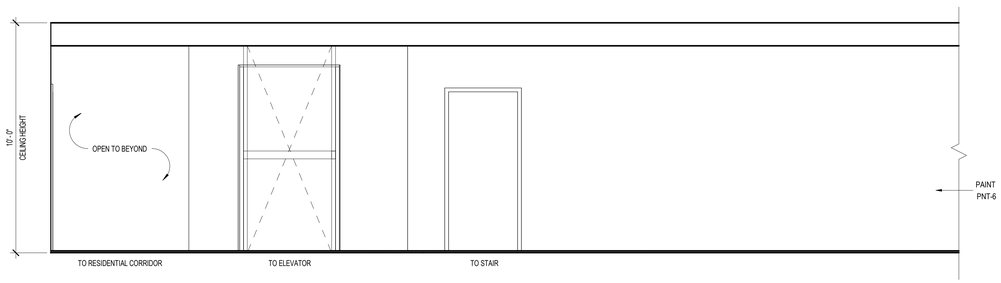

CORRIDOR 201 INTERIOR ELEVATION 1

3/8" = 1'-0"

JDAVIS
510 South Wilmington Street | Raleigh, NC 27601 | tel 919.835.1500
1218 Chestnut St., 7th Floor | Philadelphia, PA 19107

Singh Development

MORRISVILLE TOWN CENTER

MTC Multifamily

Morrisville, NC

LAUREN P. DE COMARMOND
REGISTERED ARCHITECT
09.24.2024
11659
NORTH CAROLINA
DURHAM, NC

JDAVIS ARCHITECTS, PC
REGISTERED ARCHITECTURAL COMPANY
51208
NORTH CAROLINA
RALEIGH, NC

		DATE
PROJECT:	21030	
ISSUE:		
	SCHEMATIC DESIGN	01-12-2024
	DESIGN DEVELOPMENT	04-15-2024
	HUD	08-30-2024
	FOR CONSTRUCTION	09-25-2024

REVISION	DESCRIPTION	DATE

CONTENT: INTERIOR ELEVATIONS

A6.57

9/25/2024 9:55:48 AM
Vyle-fs01\Users\Pw$\Daniel\Documents\Autodesk\My Projects\MTC_ID_D2SD_-2022_daniel3538F.rvt

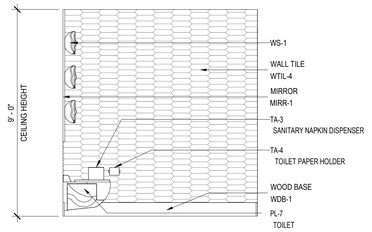

TYP. CLUB UNISEX INTERIOR ELEVATION 13

3/8" = 1'-0"

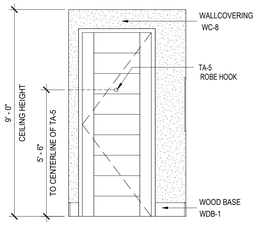

TYP. CLUB UNISEX INTERIOR ELEVATION 12

3/8" = 1'-0"

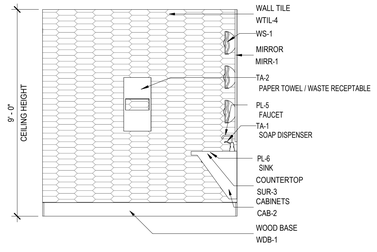

TYP. CLUB UNISEX INTERIOR ELEVATION 11

3/8" = 1'-0"

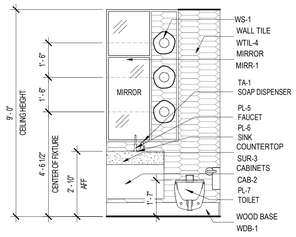

TYP. CLUB UNISEX INTERIOR ELEVATION 10

3/8" = 1'-0"

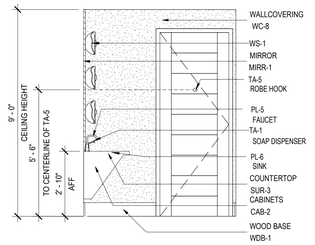

TYP. CLUB ADA UNISEX INTERIOR ELEVATION 9

3/8" = 1'-0"

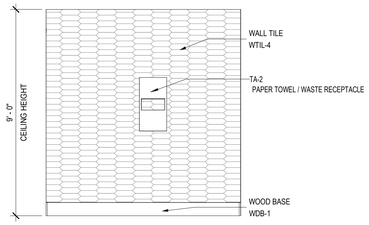

TYP. CLUB ADA UNISEX INTERIOR ELEVATION 8

3/8" = 1'-0"

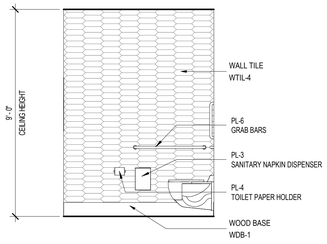

TYP. CLUB ADA UNISEX INTERIOR ELEVATION 7

3/8" = 1'-0"

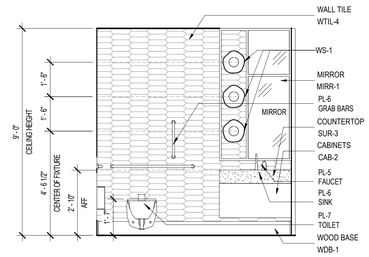

TYP. CLUB ADA UNISEX INTERIOR ELEVATION 6

3/8" = 1'-0"

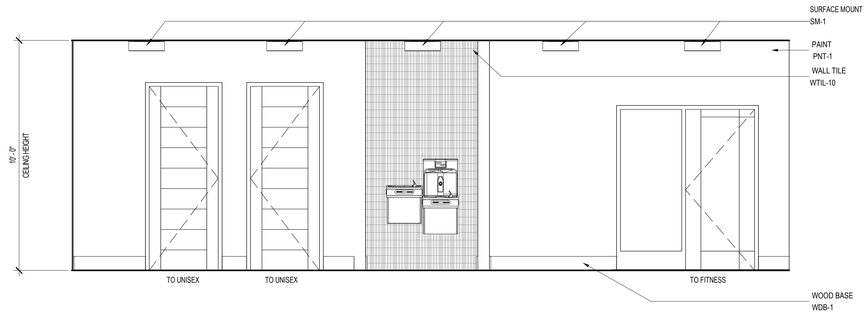

RESTROOM CORRIDOR 205 INTERIOR ELEVATION 5

3/8" = 1'-0"

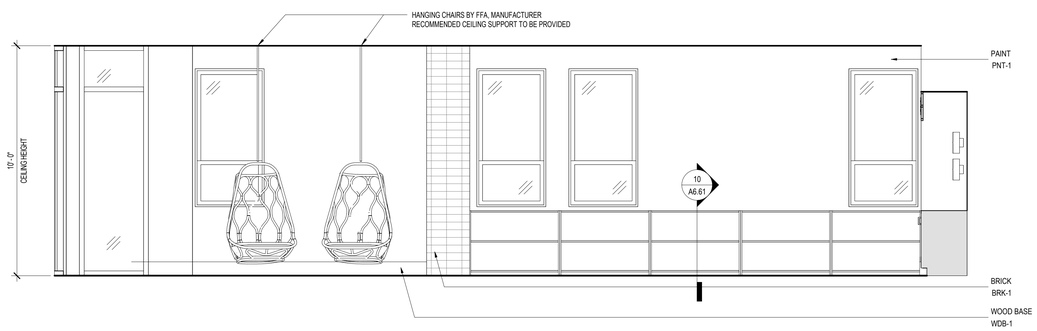

CLUB 202 & GAME ROOM 203 INTERIOR ELEVATION 4

3/8" = 1'-0"

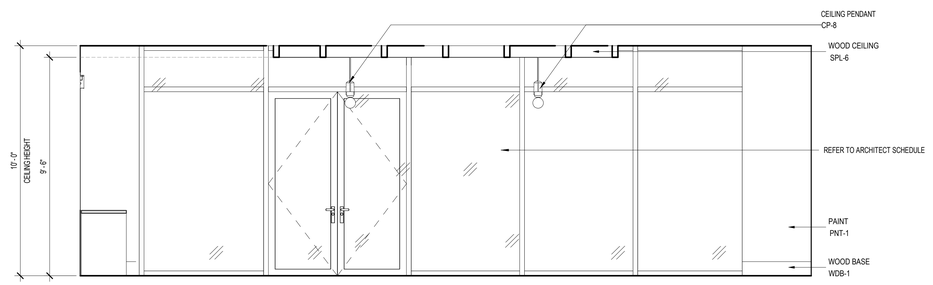

GAME ROOM 203 INTERIOR ELEVATION 3

3/8" = 1'-0"

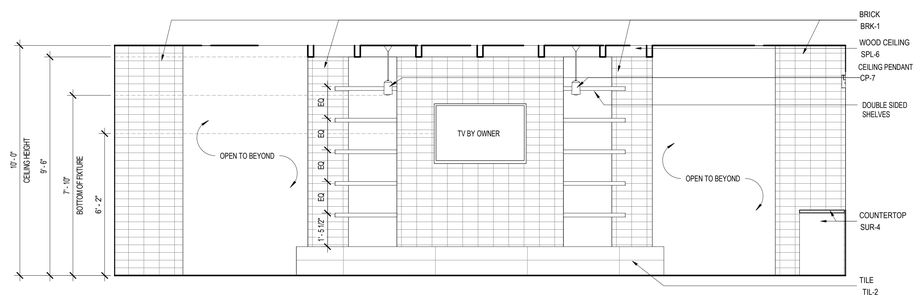

GAME ROOM 203 INTERIOR ELEVATION 2

3/8" = 1'-0"

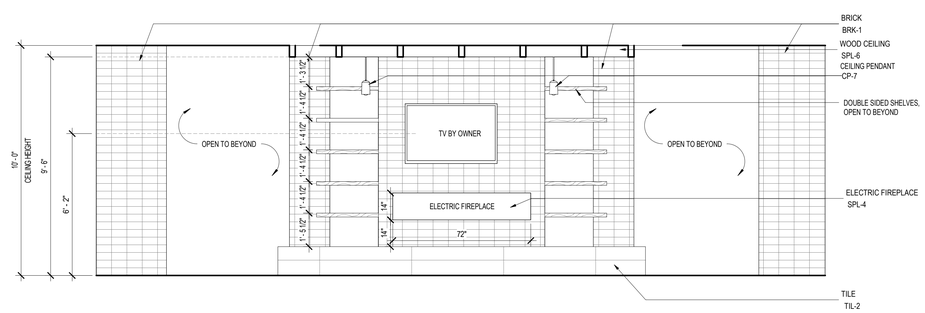

CLUB 202 INTERIOR ELEVATION 1

3/8" = 1'-0"

JDAVIS
510 South Wilmington Street | Raleigh, NC 27601 | tel 919.833.1500
1218 Chestnut St., 7th Floor | Philadelphia, PA 19107

Singh Development

MORRISVILLE TOWN CENTER

MTC Multifamily

Morrisville, NC

LAUREN P. DE COMARMOND
REGISTERED ARCHITECT
09.24.2024
11659
NORTH CAROLINA
DURHAM, NC

JDAVIS ARCHITECTS, PC
REGISTERED ARCHITECTURAL COMPANY
51208
NORTH CAROLINA
RALEIGH, NC

		DATE
PROJECT:	21030	
ISSUE:		
	SCHEMATIC DESIGN	01-12-2024
	DESIGN DEVELOPMENT	04-15-2024
	HUD	08-30-2024
	FOR CONSTRUCTION	09-25-2024

REVISION	DESCRIPTION	DATE

CONTENT: INTERIOR ELEVATIONS

A6.58

9/25/2024 9:47:04 AM \\jda-fs01\Users\Field\Current\Documents\Autodesk\My Projects\MTC_ID_0303_-0023_central\MSSR.rvt

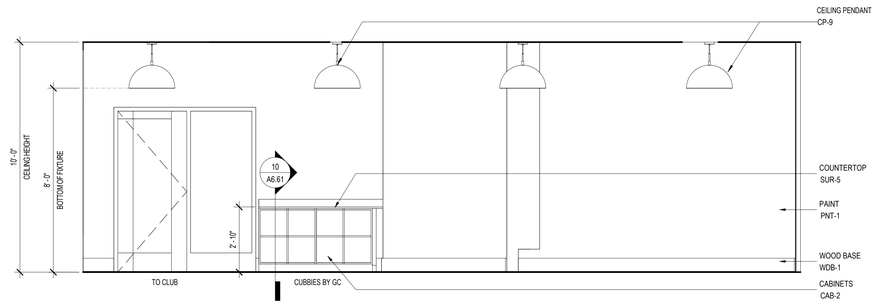

FITNESS 204 INTERIOR ELEVATION 4

3/8" = 1'-0"

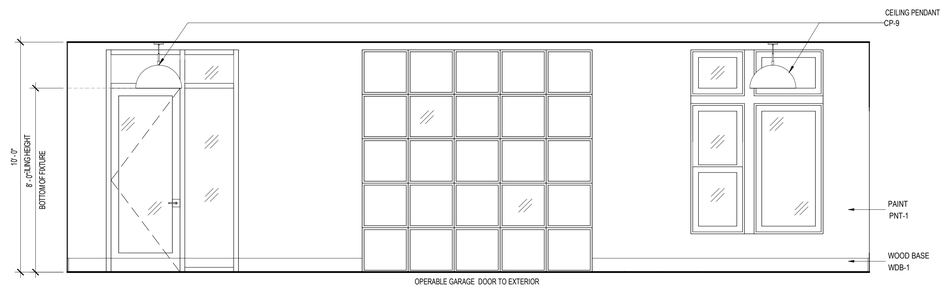

FITNESS 204 INTERIOR ELEVATION 3

3/8" = 1'-0"

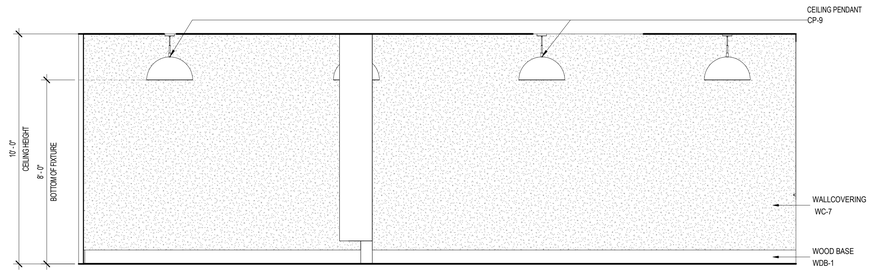

FITNESS 204 INTERIOR ELEVATION 2

3/8" = 1'-0"

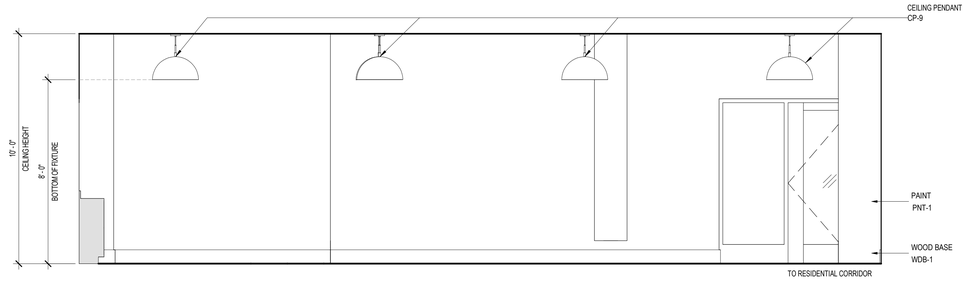

FITNESS 204 INTERIOR ELEVATION 1

3/8" = 1'-0"

JDAVIS
510 South Wilmington Street | Raleigh, NC 27601 | tel 919.835.1500
1218 Chestnut St., 7th Floor | Philadelphia, PA 19107

Singh Development

MORRISVILLE TOWN CENTER

MTC Multifamily

Morrisville, NC

LAURENT P. DE COMARMOND
REGISTERED ARCHITECT
09.24.2024
11659
NORTH CAROLINA
DURHAM, NC

JDAVIS ARCHITECTS PC
REGISTERED ARCHITECTURAL COMPANY
51208
NORTH CAROLINA
RALEIGH, NC

		DATE
PROJECT:	21030	
ISSUE:		
	SCHEMATIC DESIGN	01-12-2024
	DESIGN DEVELOPMENT	04-15-2024
	HUD	08-30-2024
	FOR CONSTRUCTION	09-25-2024

REVISION	DESCRIPTION	DATE

CONTENT: INTERIOR ELEVATIONS

A6.59

\\jda-fs01\Users\PrintSpool\Documents\Autodesk\My Projects\MTC_D_C003_r2022_central.rvt
9/5/2024 9:57:09 AM

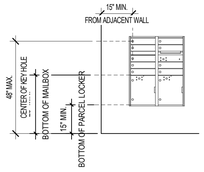

MAILBOXES 17
3/8" = 1'-0"

WHERE NO COOKTOP OR CONVENTIONAL RANGE ARE PROVIDED SEE EXCEPTIONS IN 804.
OPERABLE PARTS TO COMPLY WITH 309.

SINK

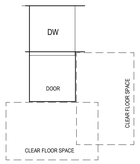

PARALLEL APPROACH PERMITTED AT KITCHENETTES (606.2, EXCEPTION 1) AND WET BARS (606.2, EXCEPTION 6)

DISHWASHER

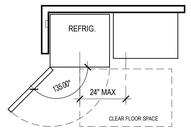

1. ALL REFRIGERATORS SHALL HAVE OPTION TO REVERSE THE SWING OF THE UPPER & LOWER DOORS.
2. PROVIDE 135° SWING ON ALL REFRIGERATOR DOORS TO ACCESS TO BOTTOM PULL-OUT DRAWERS.

REFRIGERATOR

KITCHENETTES 16
3/8" = 1'-0"

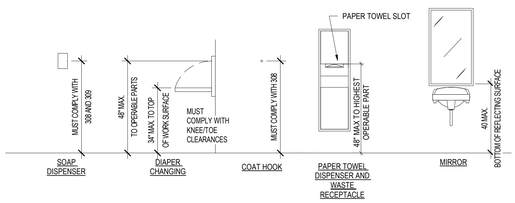

TOILET ACCESSORIES MOUNTING HEIGHTS 15
3/8" = 1'-0"

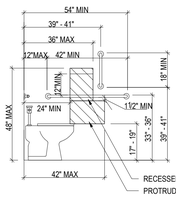

SIDE ELEVATION

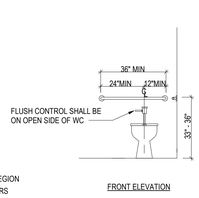

FRONT ELEVATION

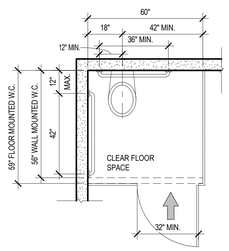

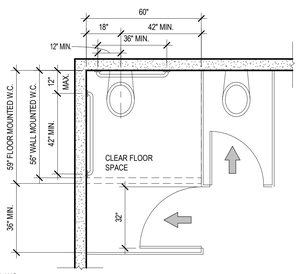

TOILET COMPARTMENT PLANS

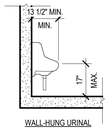

WALL-HUNG URINAL

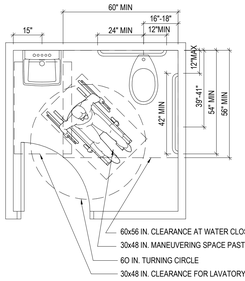

SINGLE USER RESTROOM PLAN

TOILETS AND URINALS 14
3/8" = 1'-0"

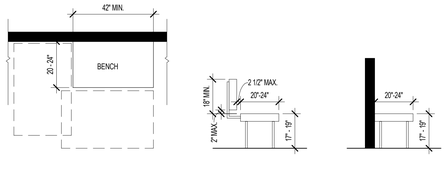

BENCHES 13
3/8" = 1'-0"

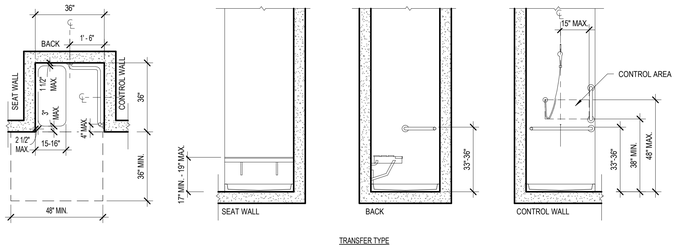

TRANSFER TYPE

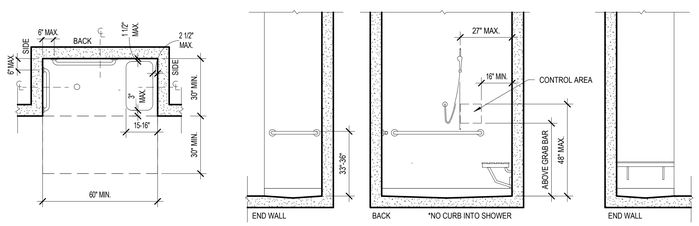

ROLL-IN TYPE

SHOWERS 12
3/8" = 1'-0"

* X EQUALS 12" IF THE DOOR HAS BOTH A CLOSER AND A LATCH

FRONT APPROACH SWINGING DOORS

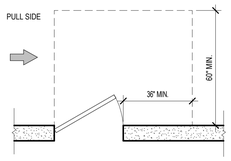

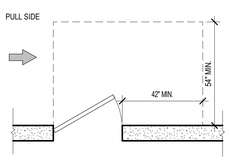

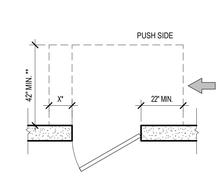

HINGE-SIDE APPROACH SWINGING DOORS

* X EQUALS 12" IF THE DOOR HAS BOTH A CLOSER AND A LATCH
** 48" MIN. IF BOTH CLOSER AND LATCH ARE PROVIDED

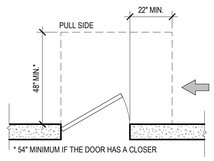

* 54" MINIMUM IF THE DOOR HAS A CLOSER

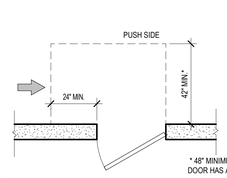

* 48" MINIMUM IF THE DOOR HAS A CLOSER

LATCH-SIDE APPROACH SWINGING DOORS

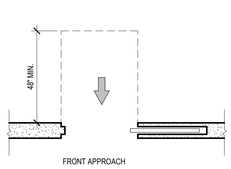

FRONT APPROACH

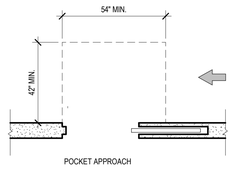

POCKET APPROACH

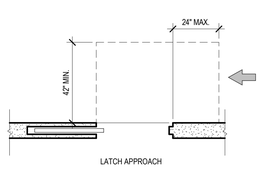

LATCH APPROACH

SLIDING AND FOLDING DOORS

MANUEVERING CLEARANCES AT DOORS 11
3/8" = 1'-0"

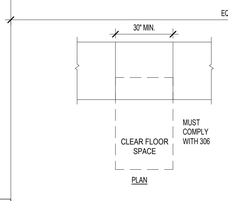

FRONT APPROACH

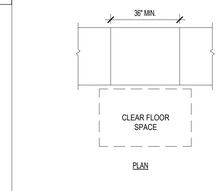

PARALELL APPROACH

TRANSACTION COUNTERS 10
3/8" = 1'-0"

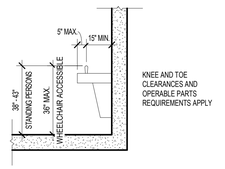

ELEVATION

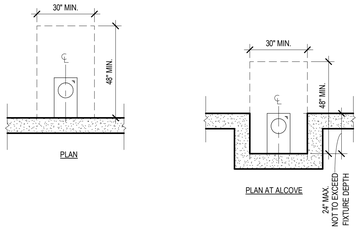

DRINKING FOUNTAINS 9
3/8" = 1'-0"

PROVIDE A CLEAR FLOOR SPACE AT EQUIPMENT WITH OPERABLE PARTS. OPERABLE PARTS TO BE LOCATED WITHIN REACH RANGES.THEY SHALL BE OPERABLE WITH ONE HAND AND SHALL NOT REQUIRE TIGHT GRASPING, TWISTING OR PINCHING OF THE WRIST.

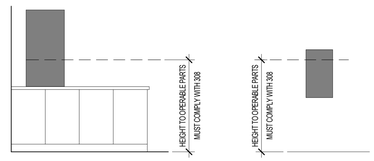

OPERABLE PARTS 8
3/8" = 1'-0"

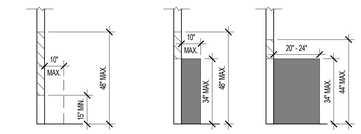

UNOBSTRUCTED SIDE REACH

OBSTRUCTED SIDE REACH

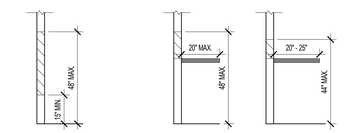

UNOBSTRUCTED FORWARD REACH

OBSTRUCTED FORWARD REACH

REACH RANGES 7
3/8" = 1'-0"

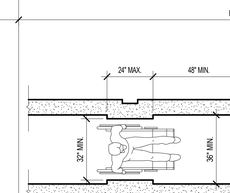

ACC. ROUTES CLEAR WIDTH 6
3/8" = 1'-0"

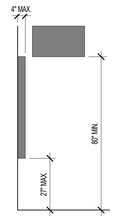

PROTRUDING OBJECTS 5
3/8" = 1'-0"

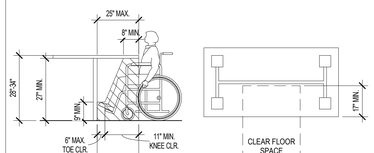

SIDE ELEVATION

PLAN

FREESTANDING WORK OR DINING SURFACES

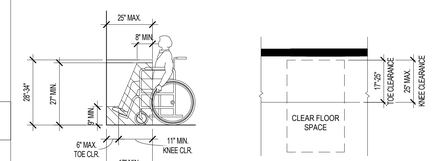

SIDE ELEVATION

PLAN

BUILT-IN WORK OR DINING SURFACES

KNEE AND TOE CLEARANCE 4
3/8" = 1'-0"

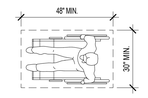

CLEAR FLOOR SPACE 3
3/8" = 1'-0"

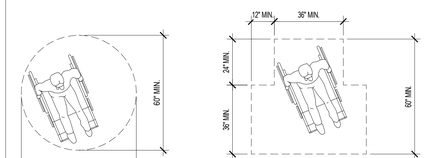

CIRCULAR

T-SHAPED

TURNING SPACE 2
3/8" = 1'-0"

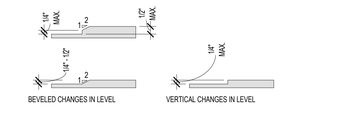

BEVELED CHANGES IN LEVEL

VERTICAL CHANGES IN LEVEL

CHANGES IN LEVEL 1
3" = 1'-0"

JDAVIS
510 South Wilmington Street | Raleigh, NC 27601 | tel 919.835.1500
1218 Chestnut St., 7th Floor | Philadelphia, PA 19107

MORRISVILLE TOWN CENTER

Singh Development
MTC Multifamily
Morrisville, NC

LAURENT P. DE COMARMOND
REGISTERED ARCHITECT
09.24.2024
11659
NORTH CAROLINA
DURHAM, NC

JDAVIS ARCHITECTS PC
REGISTERED ARCHITECTURAL COMPANY
51208
NORTH CAROLINA
RALEIGH, NC

		DATE
PROJECT:	21030	
ISSUE:		
	SCHEMATIC DESIGN	01-12-2024
	DESIGN DEVELOPMENT	04-15-2024
	HUD	08-30-2024
	FOR CONSTRUCTION	09-25-2024

REVISION	DESCRIPTION	DATE

CONTENT: AMENITY ACCESSIBILITY DETAILS - ANSI 117.1-2009

A6.60

9/25/2024 9:57:13 AM
\\jda-fs01\Users$\dfs\Desktop\Documents\Autodesk\My Projects\MTC_ID_C003_r2022_cent3556f1.rvt

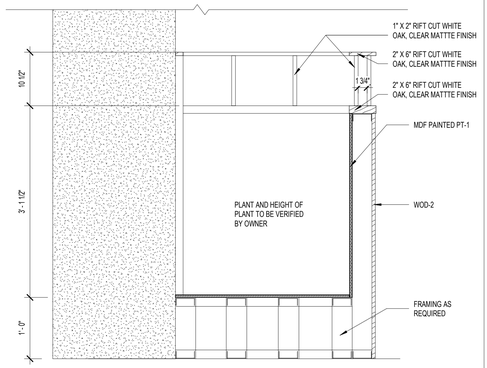

PLANTER DETAIL 20
1" = 1'-0"

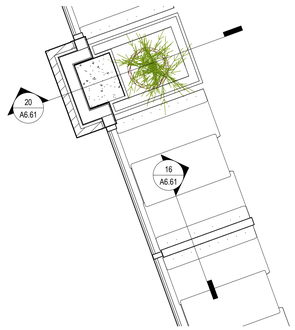

PLANTER ENLARGED PLAN 19
3/8" = 1'-0"

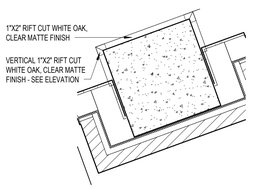

COLUMN TRIM DETAIL 18
3/4" = 1'-0"

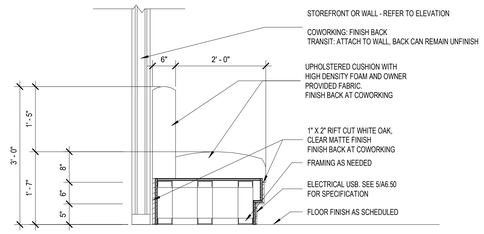

TRANSIT LOUNGE AND COWORKING BANQUETTE 17
3/4" = 1'-0"

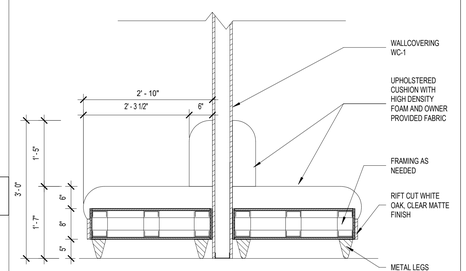

MAILROOM BANQUETTE SECTION 16
3/4" = 1'-0"

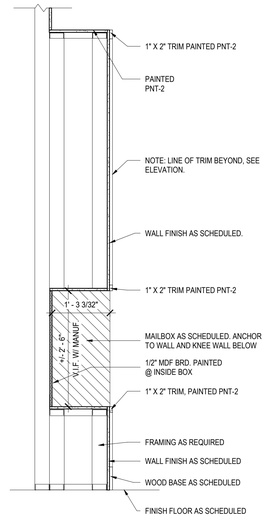

NOTE: MAILBOXES TO BE INSTALLED PER UPS GUIDELINES

MAILBOX SECTION 13
3/4" = 1'-0"

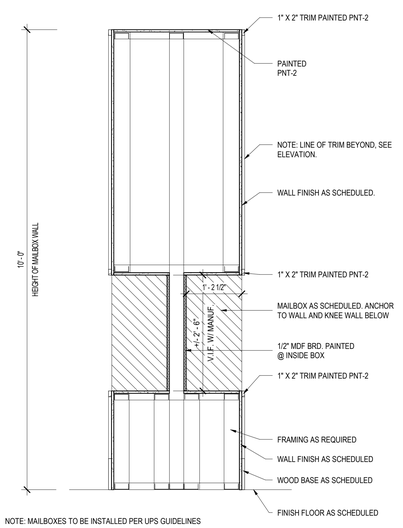

NOTE: MAILBOXES TO BE INSTALLED PER UPS GUIDELINES

TYP. MAILBOX SECTION 12
3/4" = 1'-0"

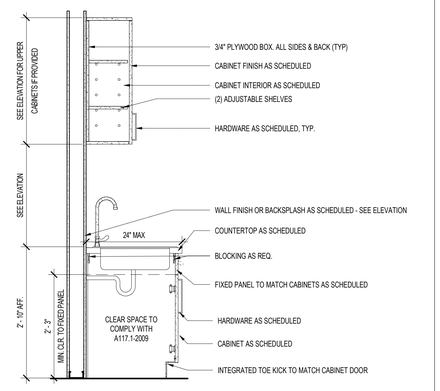

BASE CABINET WITH SINK - FRONT APPROACH 11
3/4" = 1'-0"

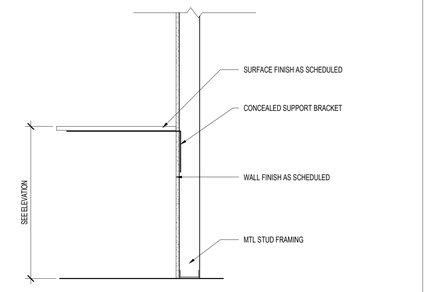

WORK POD SURFACE 15
1" = 1'-0"

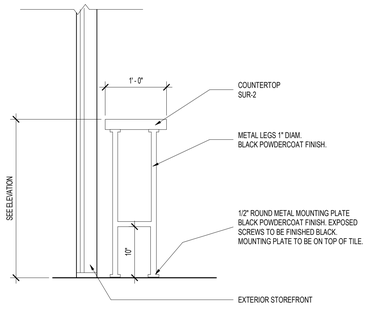

CO-WORKING DRINK LEDGE 14
1" = 1'-0"

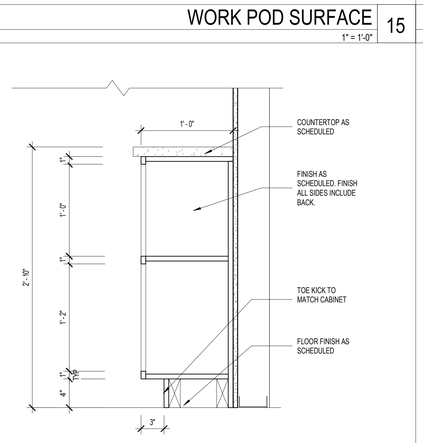

TYP. BUILT-IN CUBBY DETAIL 10
1 1/2" = 1'-0"

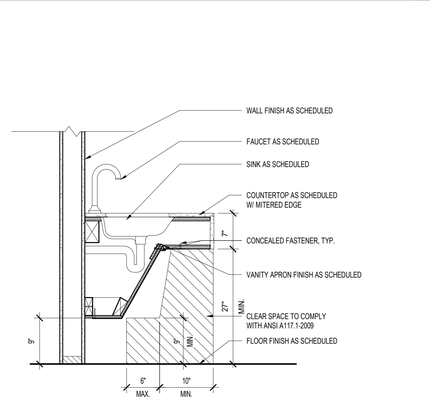

TYP. RESTROOM LAVATORY DETAIL 9
1" = 1'-0"

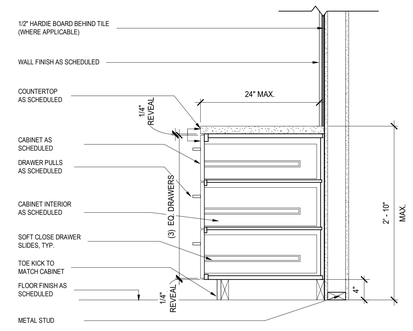

TYP. BASE CABINET WITH DRAWERS 8
1" = 1'-0"

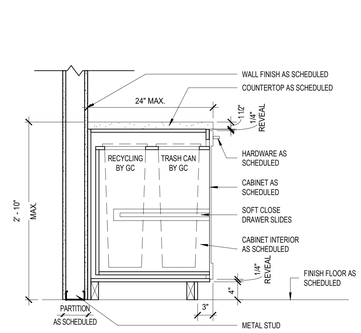

TYP. BASE CABINET W/PULL-OUT TRASH/RECY. 7
1" = 1'-0"

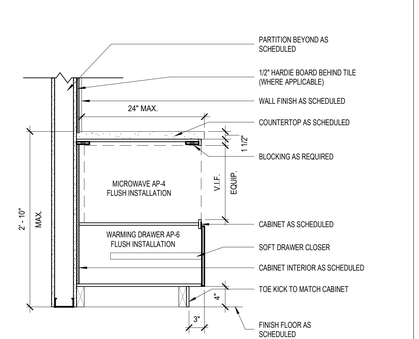

TYP. BASE CABINET W/ MICROWAVE DRAWER 6
1" = 1'-0"

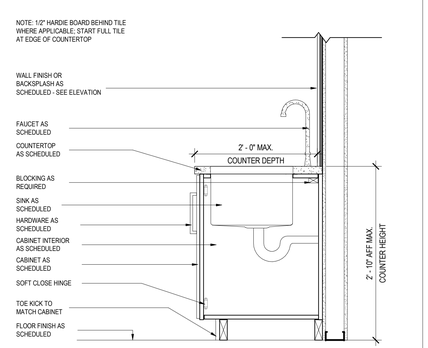

TYP. BASE CABINET WITH SINK 5
1" = 1'-0"

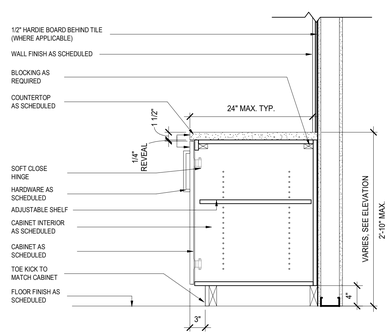

TYP. BASE CABINET DETAIL 4
1" = 1'-0"

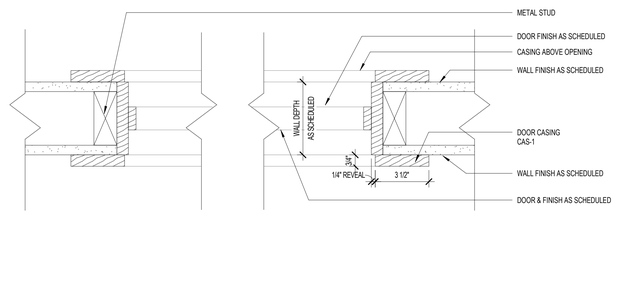

TYP. AMENITY CASING (CAS-1) 3
3" = 1'-0"

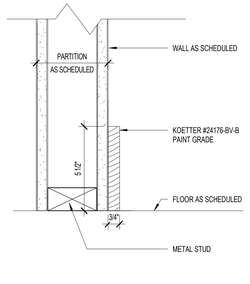

TYP. CORRIDOR BASE (WDB-2) 2
3" = 1'-0"

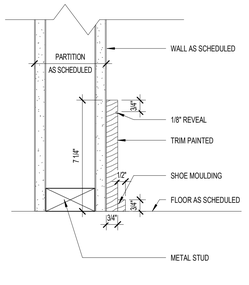

TYP. AMENITY BASE (WDB-1) 1
3" = 1'-0"

JDAVIS
510 South Wilmington Street | Raleigh, NC 27601 | tel 919.835.1500
1218 Chestnut St., 7th Floor | Philadelphia, PA 19107

Singh Development
MORRISVILLE TOWN CENTER
MTC Multifamily
Morrisville, NC

LAURENT P. DE COMARMOND REGISTERED ARCHITECT 09.24.2024 11659 NORTH CAROLINA DURHAM, NC

JDAVIS ARCHITECTS, PC REGISTERED ARCHITECTURAL COMPANY 51208 NORTH CAROLINA RALEIGH, NC

PROJECT:	21030	DATE
ISSUE		
	SCHEMATIC DESIGN	01-12-2024
	DESIGN DEVELOPMENT	04-15-2024
	HUD	08-30-2024
	FOR CONSTRUCTION	09-25-2024

REVISION	DESCRIPTION	DATE

CONTENT: INTERIOR SECTIONS AND DETAILS

A6.61

9/25/2024 9:47:20 AM
I:\jda-NOT\User Files\Pamela\Documents\Autodesk\Mr Projects\MTC_ID_CODD_v2022_pamb3589F.rvt

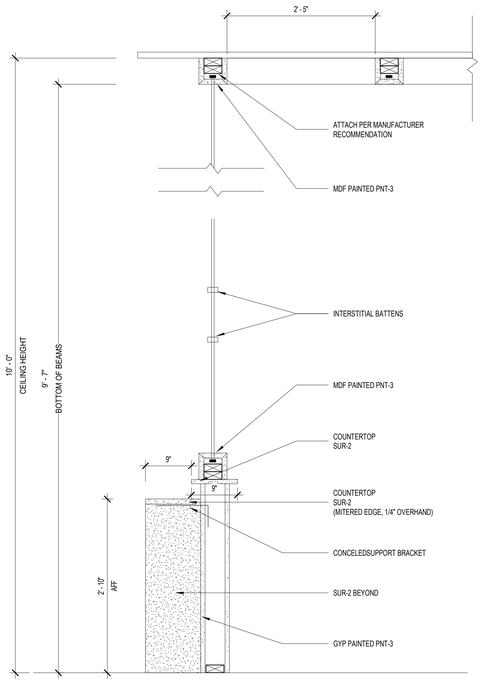

CAFE CLUB ART & CEILING 18
1" = 1'-0"

METAL CLUB SIGNAGE BY WARCO CONSTRUCTION; AWAITING INFORMATION.

CLUB SIGNAGE 17
3/4" = 1'-0"

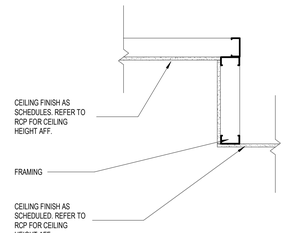

MAKERS SPACE CEILING 16
1" = 1'-0"

CUSTOM WOOD CEILING BY WARCO CONSTRUCTION; AWAITING INFORMATION.

LEASING CEILING 15
3/4" = 1'-0"

MAILROOM & COWORKING FAUX BEAM 14
3/4" = 1'-0"

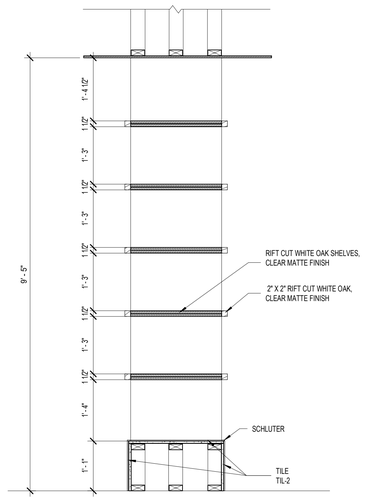

SHELVING AT FIREPLACE 12
3/4" = 1'-0"

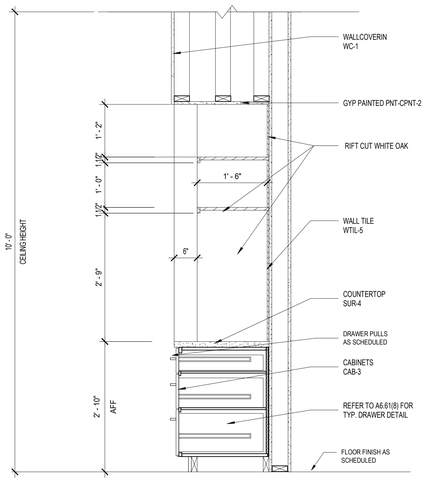

CAFE/CLUB BOOKSHELF DETAIL 11
3/4" = 1'-0"

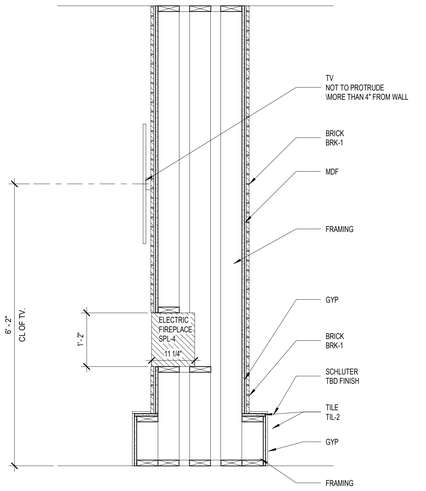

SINGLE-SIDED FIREPLACE SECTION 10
3/4" = 1'-0"

INDOOR / OUTDOOR COUNTER TO BE COORDINATED WITH LA / ARCH.

INDOOR/OUTDOOR COUNTER 9
3/4" = 1'-0"

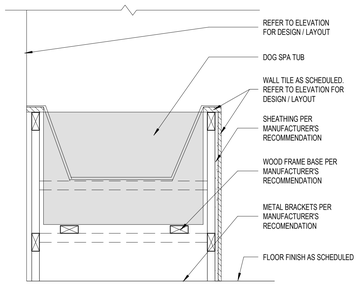

PET SPA COUNTERTOP 7
3/4" = 1'-0"

PET TUB SECTION 6
1" = 1'-0"

MAILROOM & COWORKING SOFFIT DETAL 13
3/4" = 1'-0"

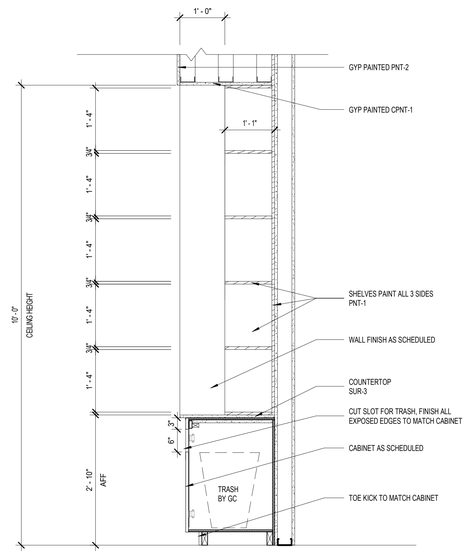

SHELF & TRASH SECTION AT CO-WORKING & WELLNESS 5
3/4" = 1'-0"

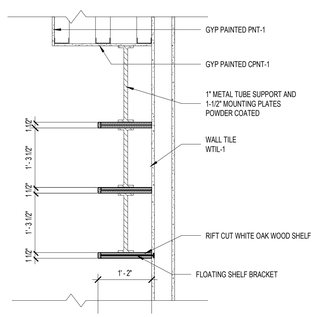

SHELF DETAIL 4
3/4" = 1'-0"

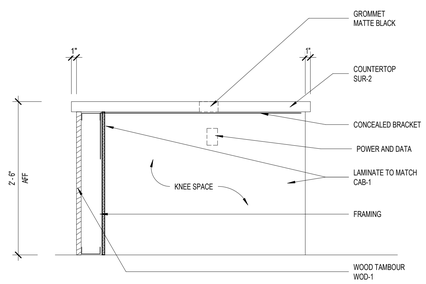

LEASING DESK SECTION AT KNEE SPACE 3
1" = 1'-0"

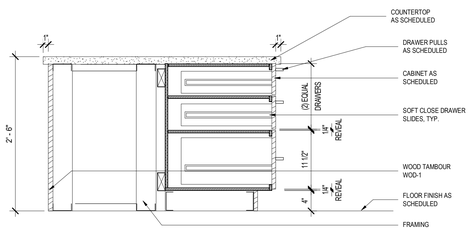

LEASING DESK SECTION AT DRAWERS 2
1" = 1'-0"

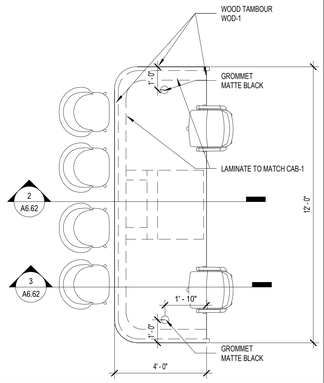

LEASING DESK ENLARGED PLAN 1
3/8" = 1'-0"

JDAVIS
510 South Wilmington Street | Raleigh, NC 27601 | tel 919.835.1500
1218 Chestnut St., 7th Floor | Philadelphia, PA 19107

Singh Development
MORRISVILLE TOWN CENTER
MTC Multifamily
Morrisville, NC

LAURENT P. DE COMARMOND
REGISTERED ARCHITECT
09.24.2024
11659
NORTH CAROLINA
DURHAM, NC

JDAVIS ARCHITECTS, PC
REGISTERED ARCHITECTURAL COMPANY
51208
NORTH CAROLINA
RALEIGH, NC

		DATE
PROJECT:	21030	
ISSUE:		
	SCHEMATIC DESIGN	01-12-2024
	DESIGN DEVELOPMENT	04-15-2024
	HUD	08-30-2024
	FOR CONSTRUCTION	09-25-2024

REVISION	DESCRIPTION	DATE

CONTENT: INTERIOR SECTIONS AND DETAILS

A6.62

9/25/2024 9:57:29 AM
\\jda-fs01\UserFiles$\Daniel\Documents\Autodesk\My Projects\MTC_ID_CD03_r2022_central35SF.rvt